

SAN DIEGO MESA COLLEGE Campus Evacuation Zones




In case of emergency, please report immediately to the designated location point according to your building evacuation area.

Evac. Zone	Building	Location Point	Evac. Zone	Building	Location Point
1	A, B, C, and D100	Lot #9	8	Social Behavioral Sciences (SB), Athletics (L100, Gym, Pool, O), Facilities Services (L200), Stadium West	Upper Field
2	Business Technology (BT), and Humanities (G)	Lot #8	9	Mesa Commons (MC) and Exercise Science (ES)	Tennis Courts
3	Learning Resource Center (LRC) ★	Lot #10	10	Campus Police, Parking Structure	Lot 5 North
4	D200 and English Village	Lot #11	11	Child Development Center (R)	Lot 5 South
5	Veterinary Technology (P100-P200-P300)	Organic Garden	12	Allied Health (S100)	Lot 5 North
6	Fine Arts (FA) and Student Services (I400)	Lot #1	13	Continuing Education	Lot #4
6A	MET HS	Lot #1	14	Architecture (Z100) and Stadium East	Lot #2
7	K100 and Math and Natural Sciences (MS)	Mesa Commons Quad			

In the event of an emergency evacuation:


Remain calm and walk quickly to the nearest exit; Do NOT use elevators. Make sure all students have evacuated classrooms/labs. Once outside, proceed to the designated Evacuation Zone Wait for instructions. Do not reenter the building until instructed by College Police/other emergency personnel. Keep roadways and walkways clear for emergency vehicles.

A-100 West

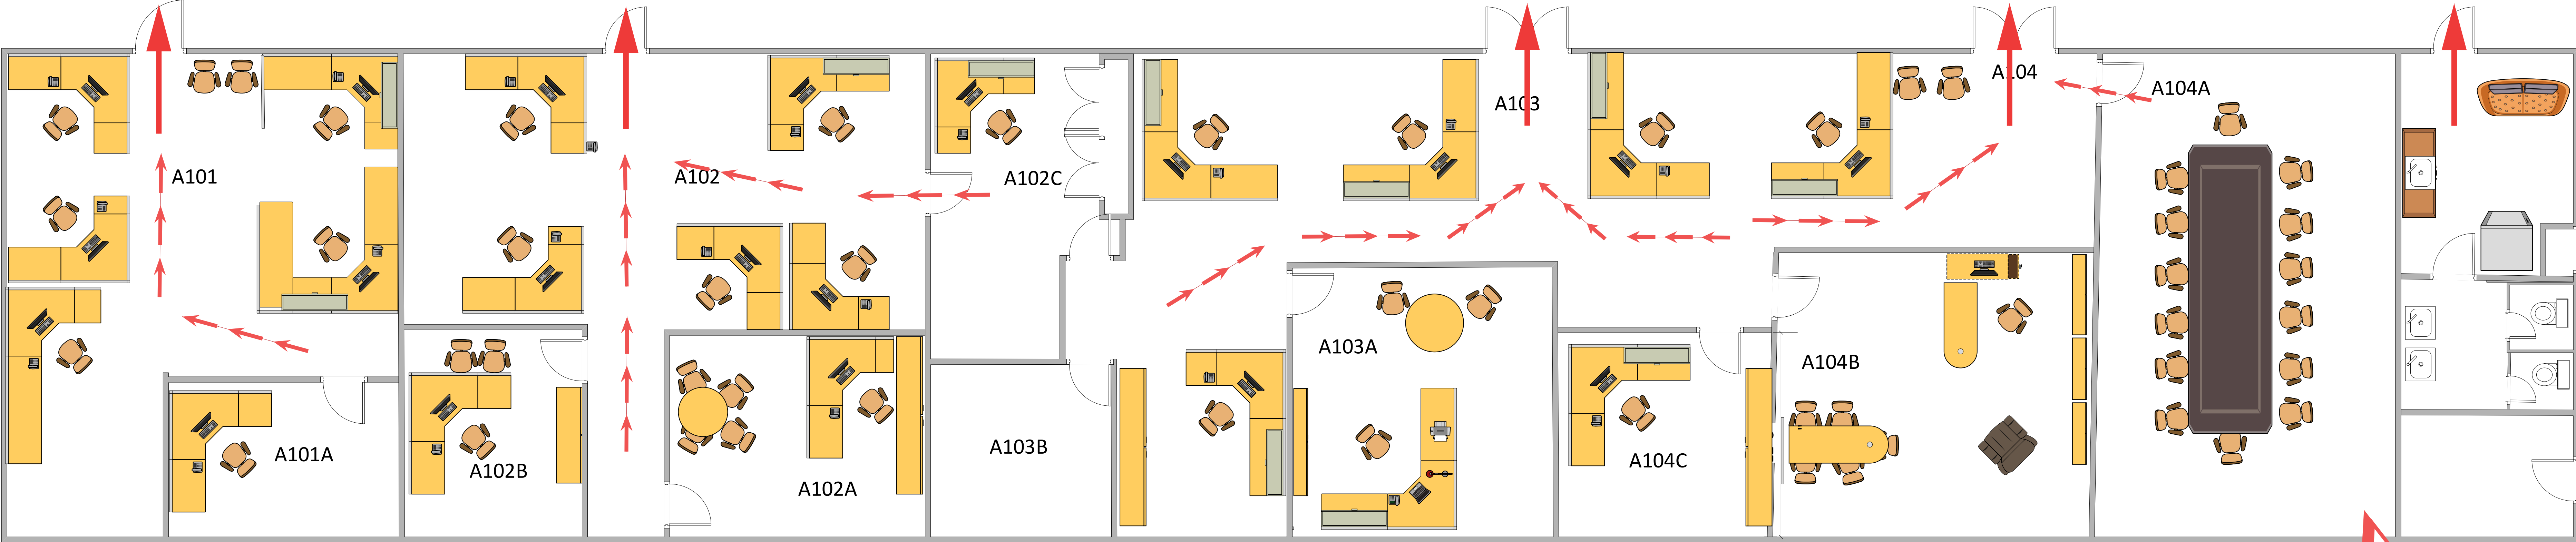


Gather in Parking Lot #9
This is evacuation Zone 1

A-200

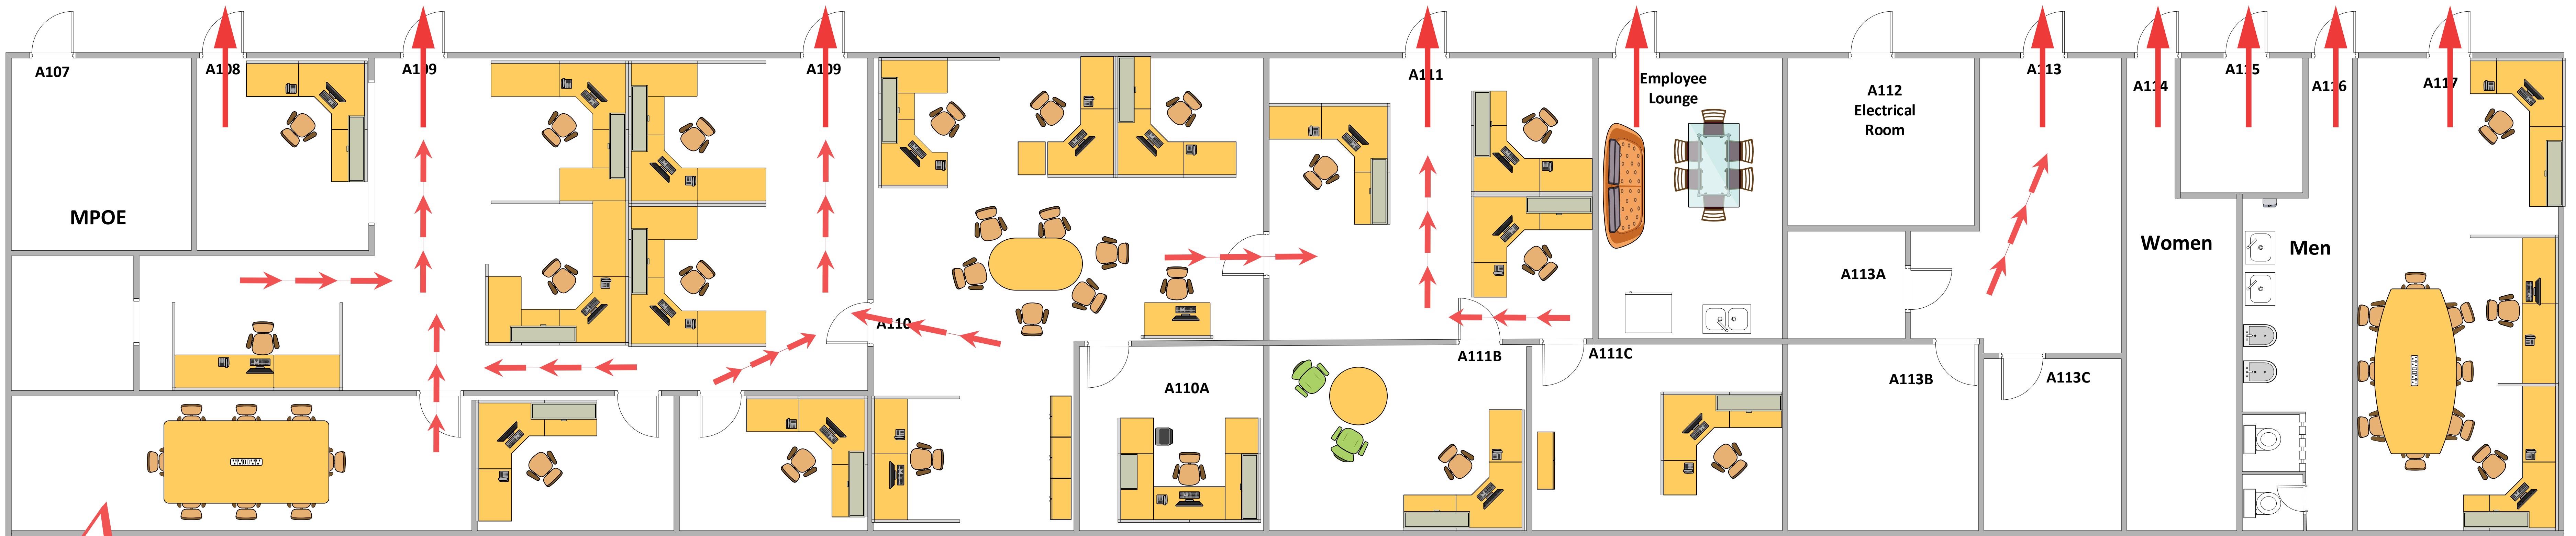


Gather in Parking Lot #9
This is Evacuation Zone 1

B-100

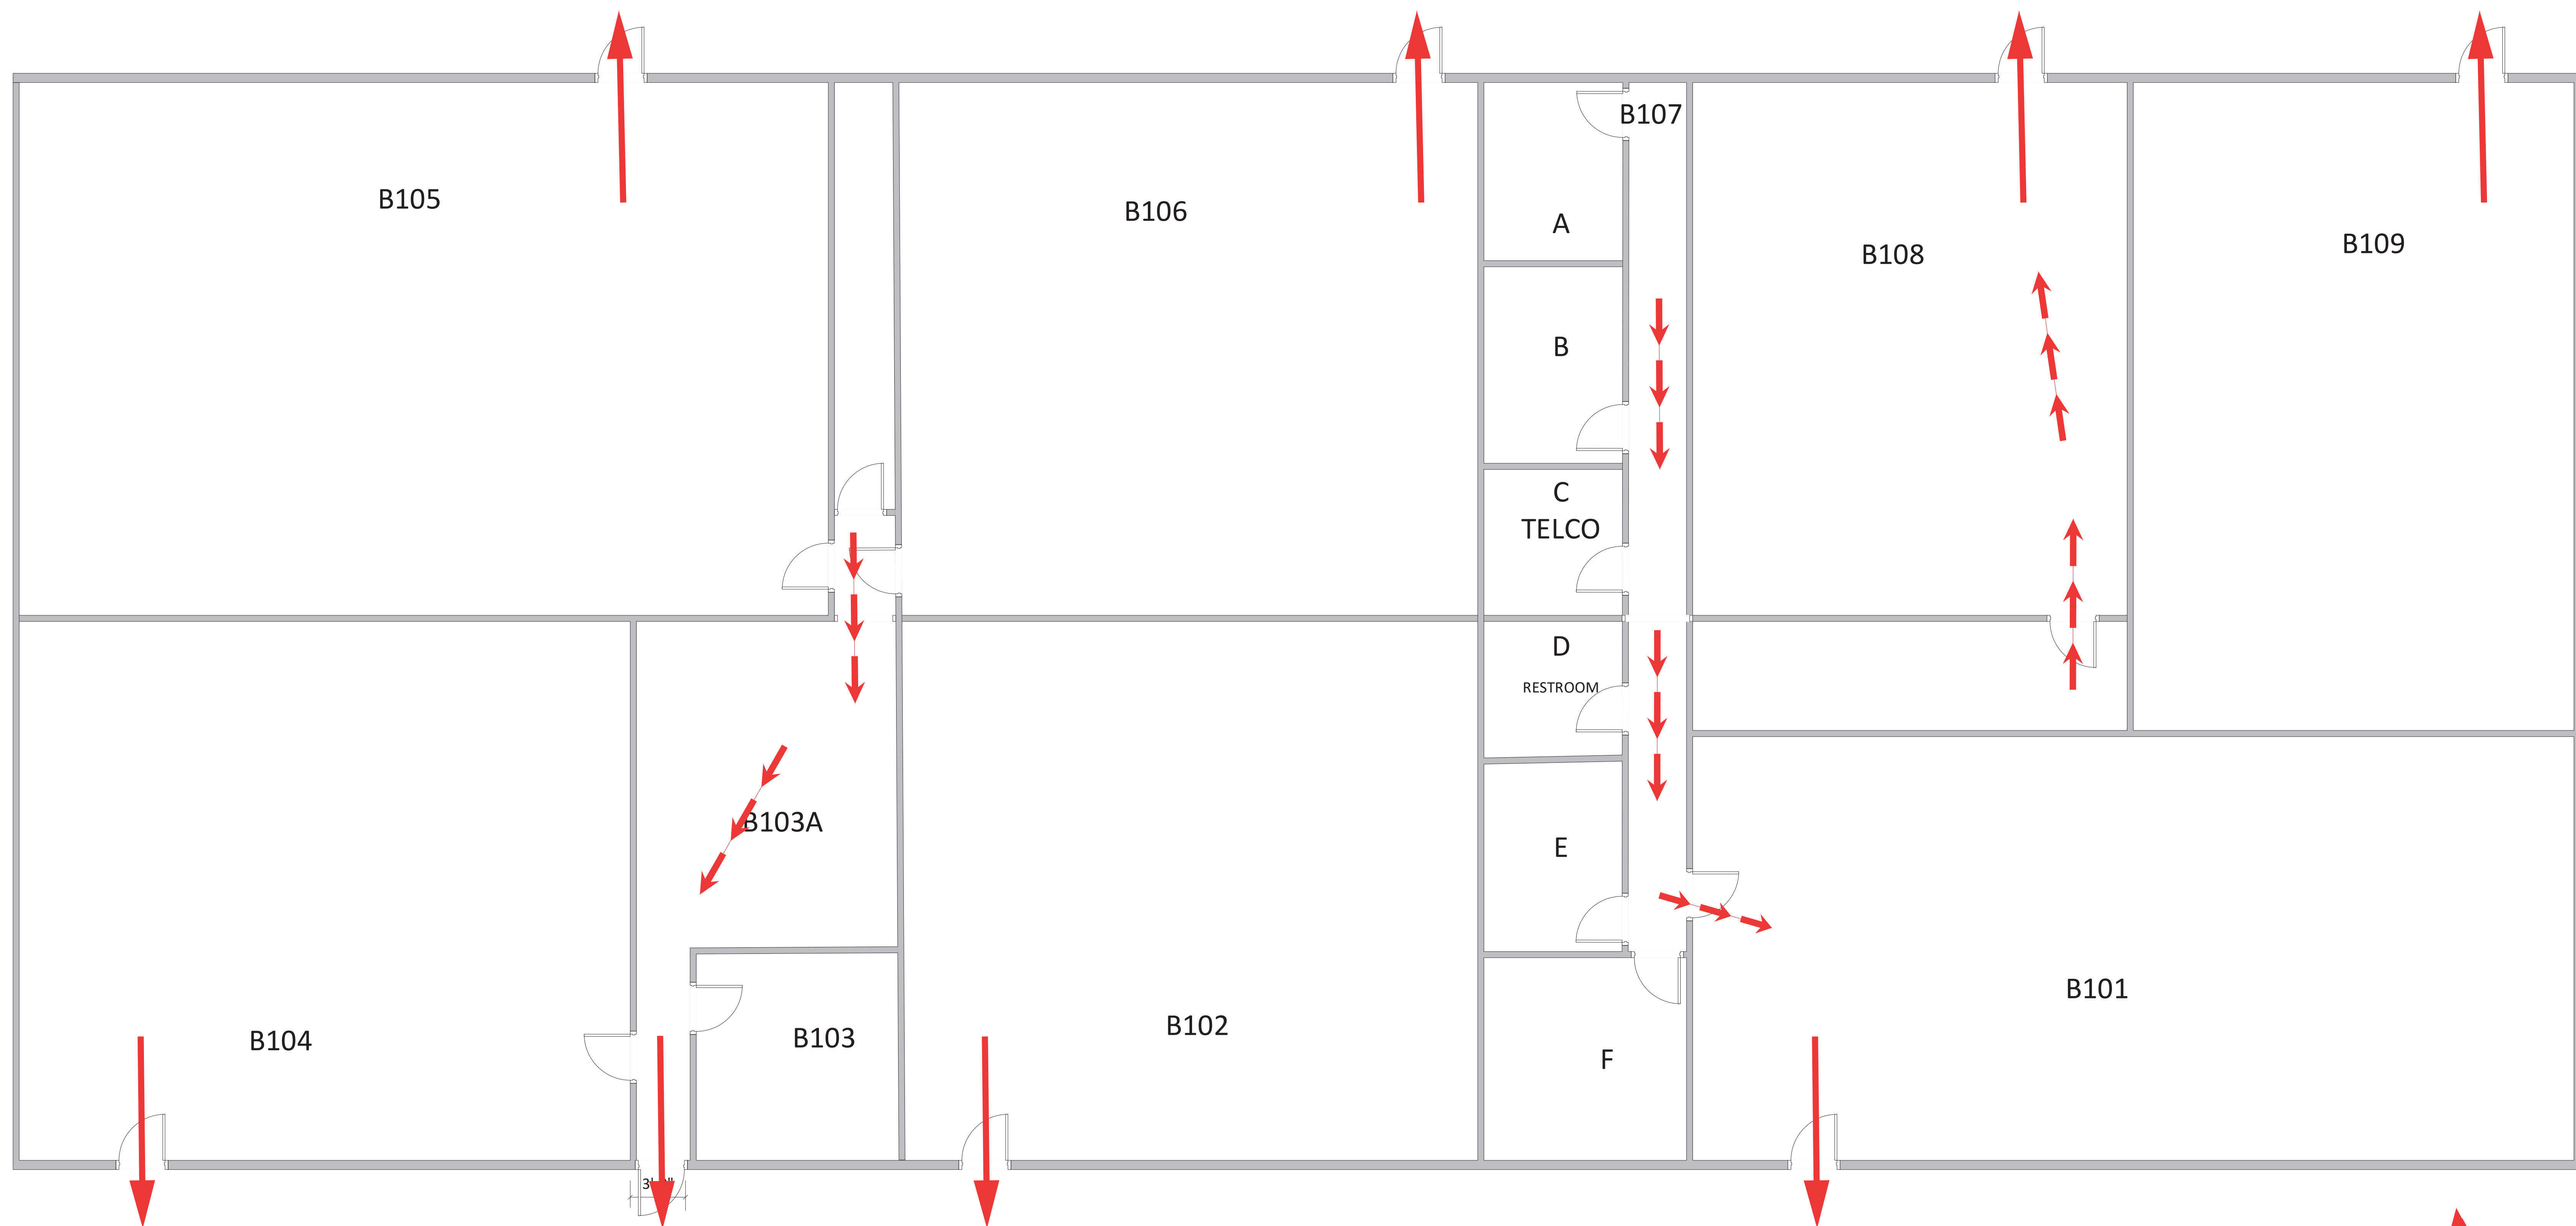


Gather in Parking Lot #9
This is Evacuation Zone 1

Center for Business and Technology (BT)
1st Floor

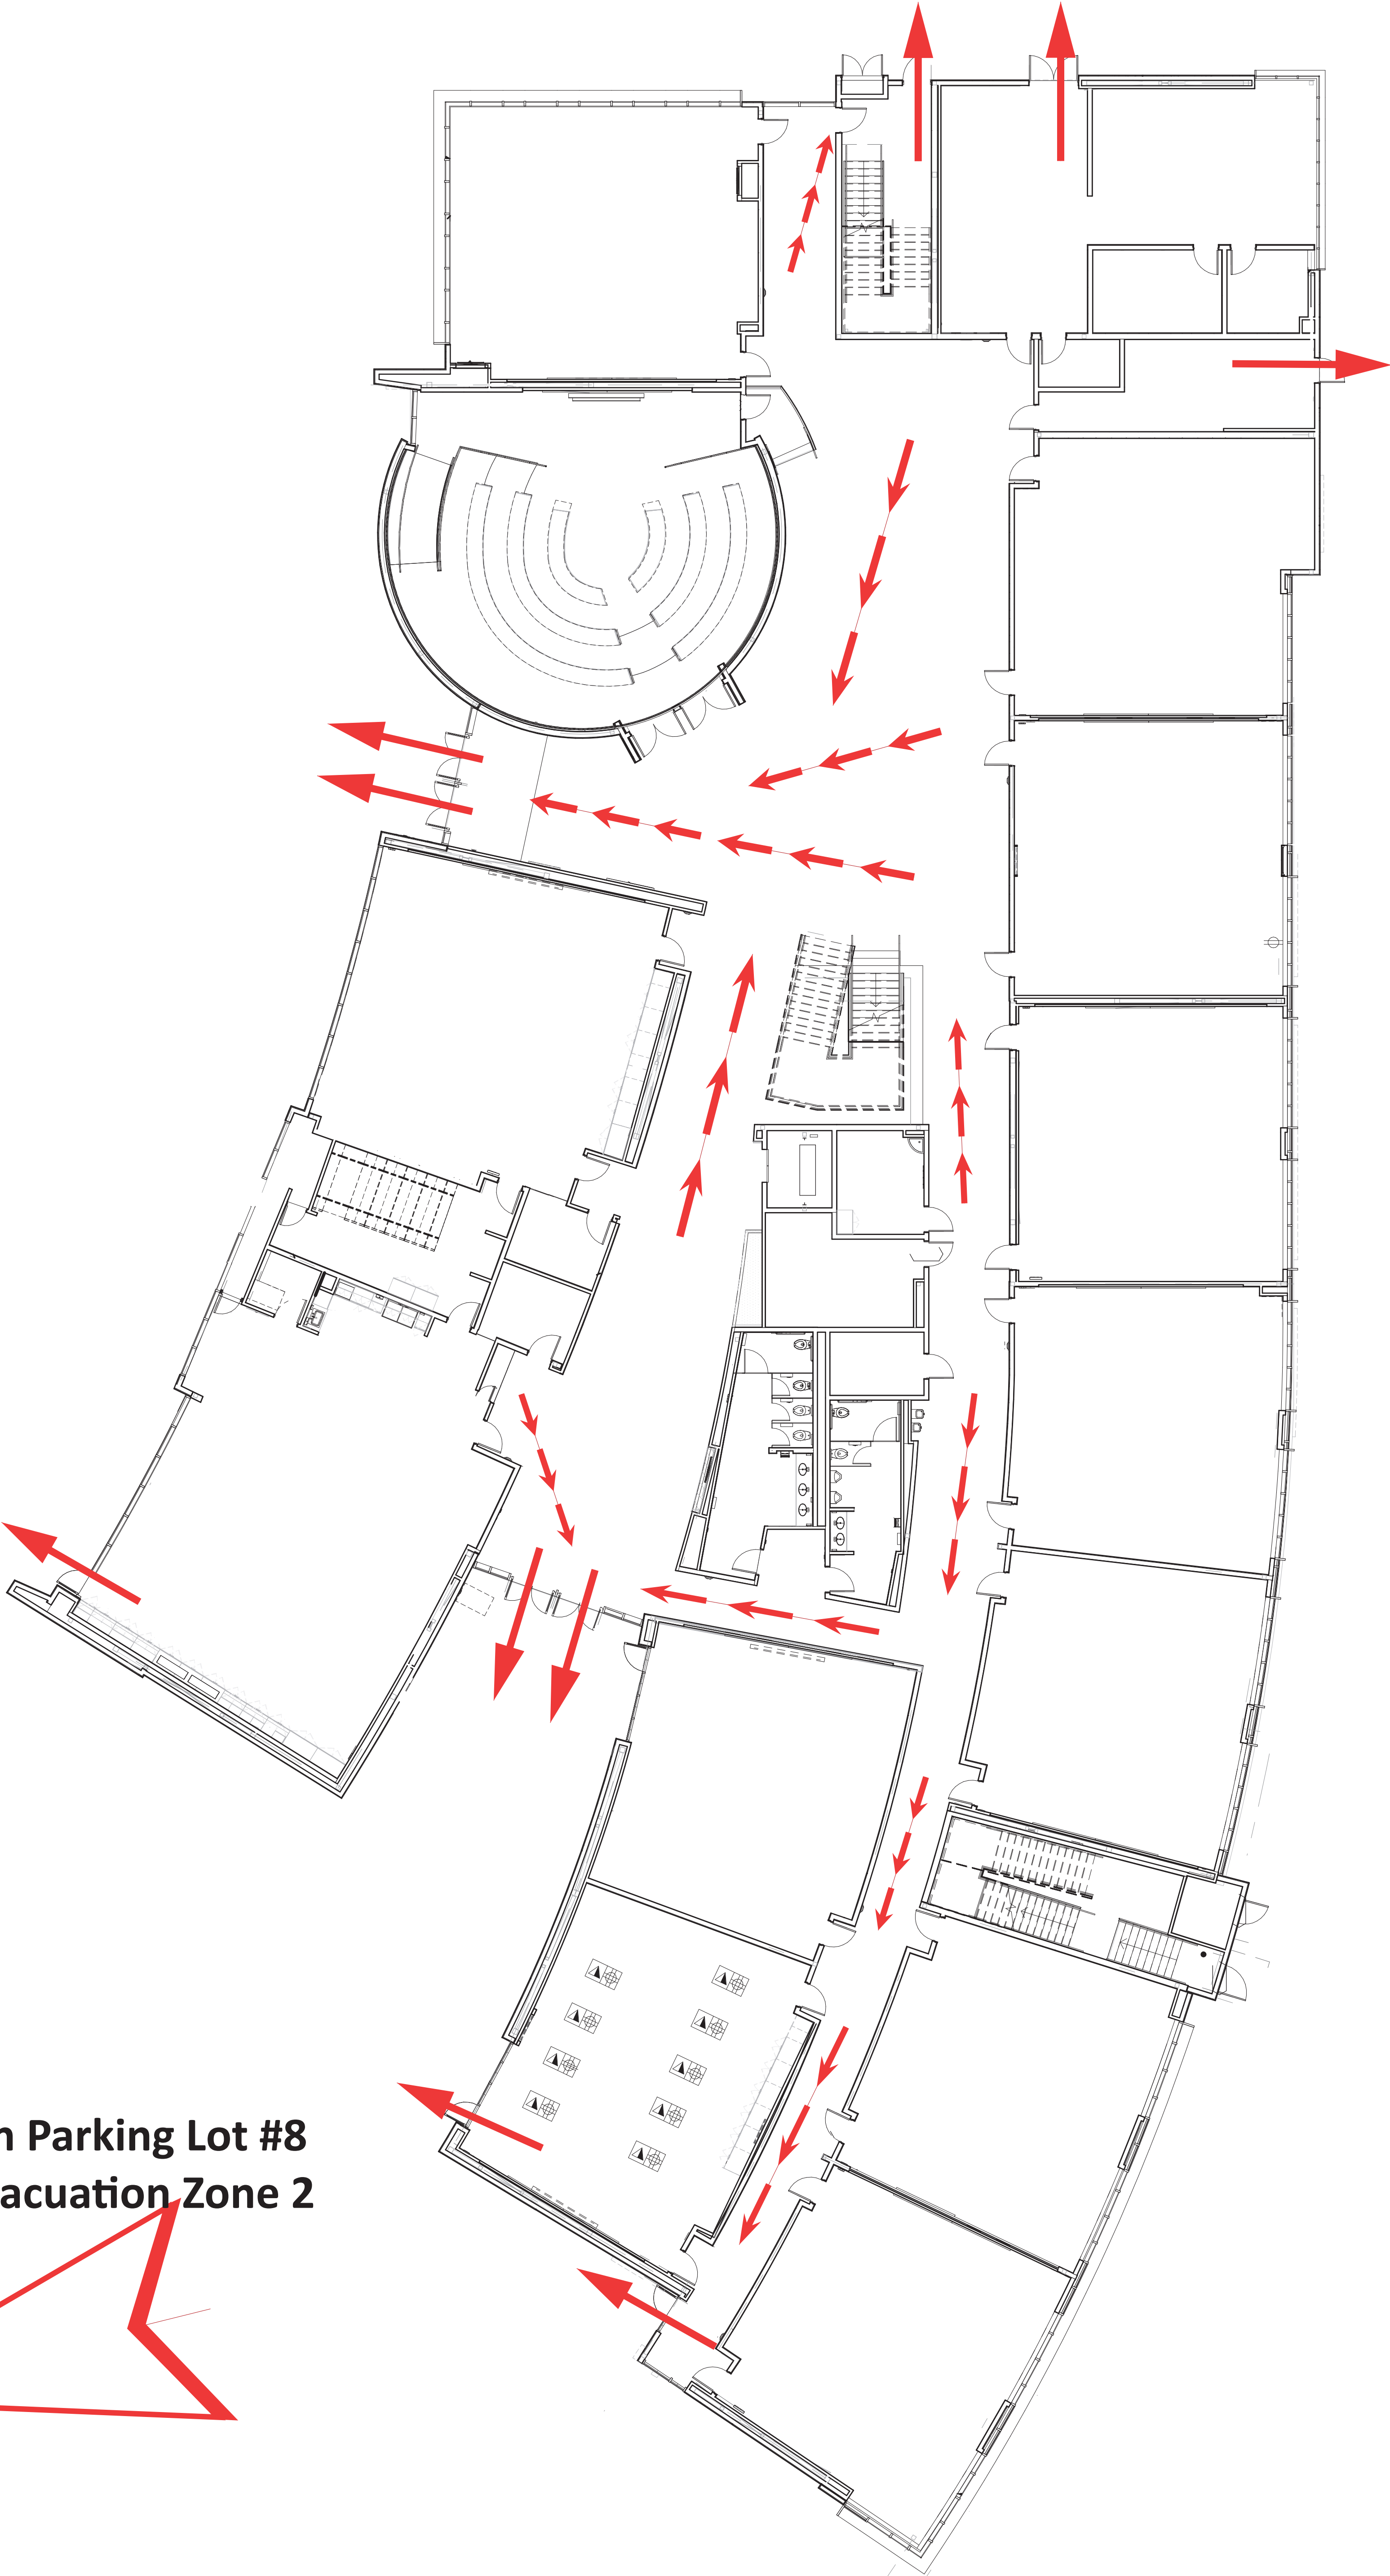


Gather in Parking Lot #8
This is Evacuation Zone 2


Center for business and Technology (BT)
2nd Floor

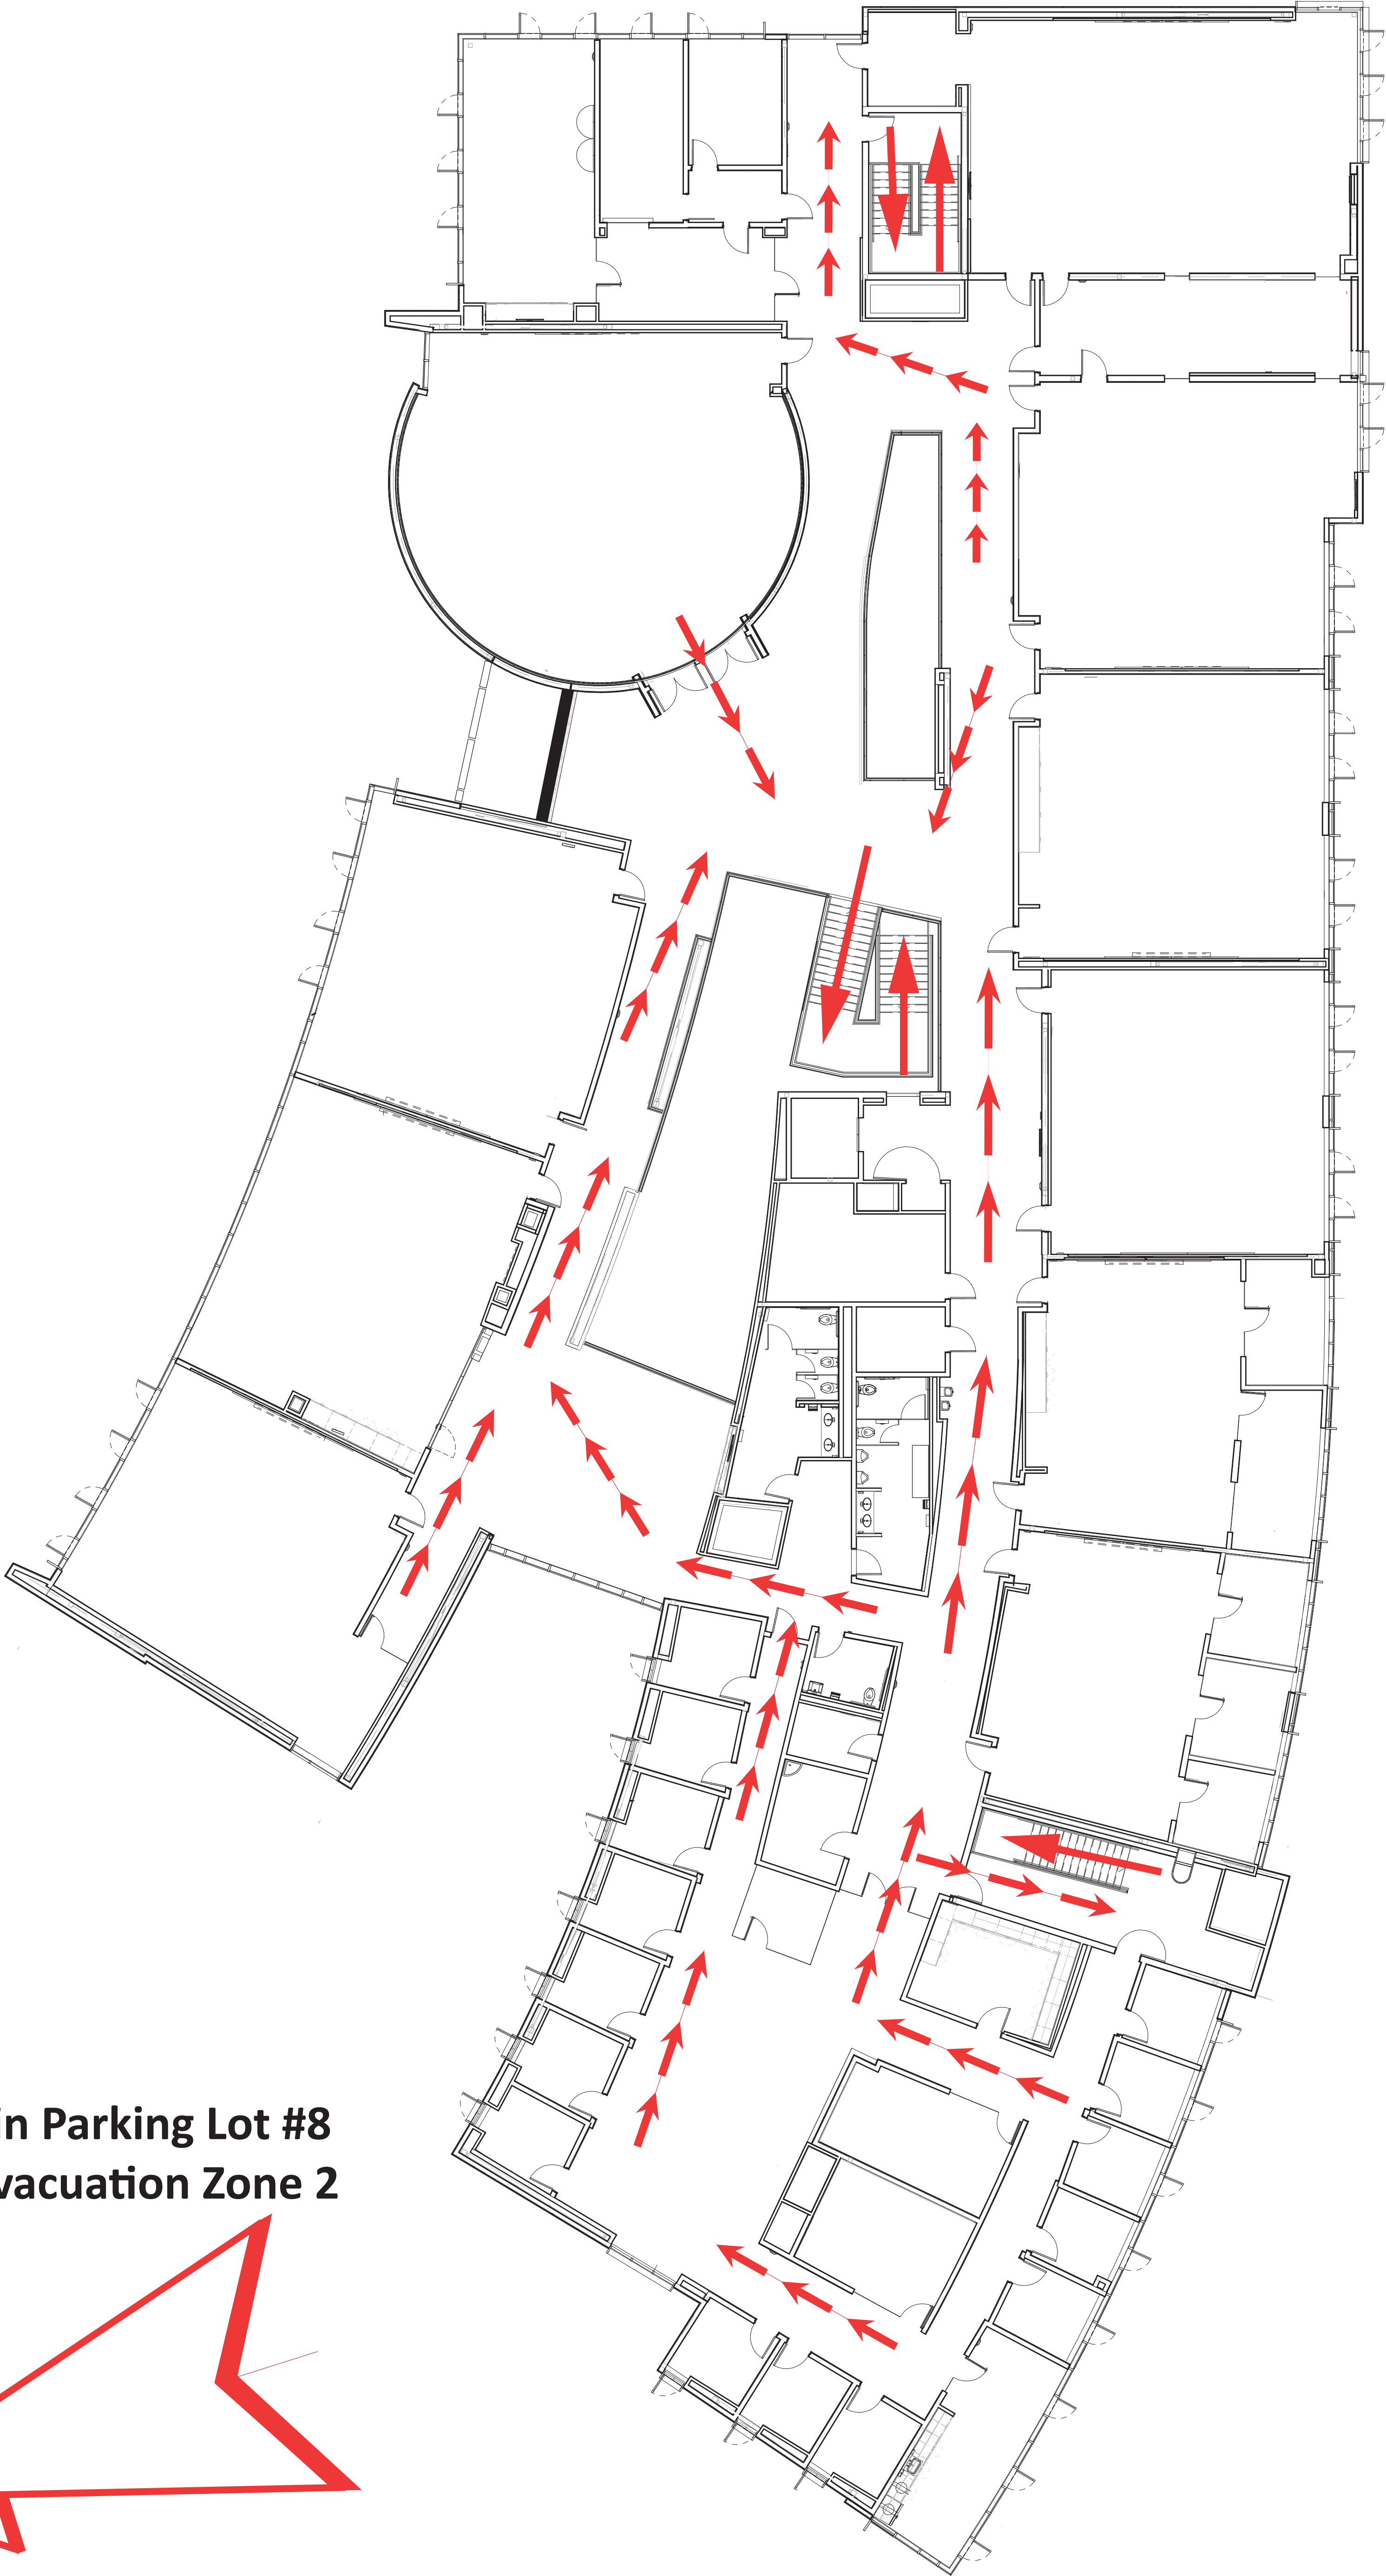

Gather in Parking Lot #8
This is Evacuation Zone 2

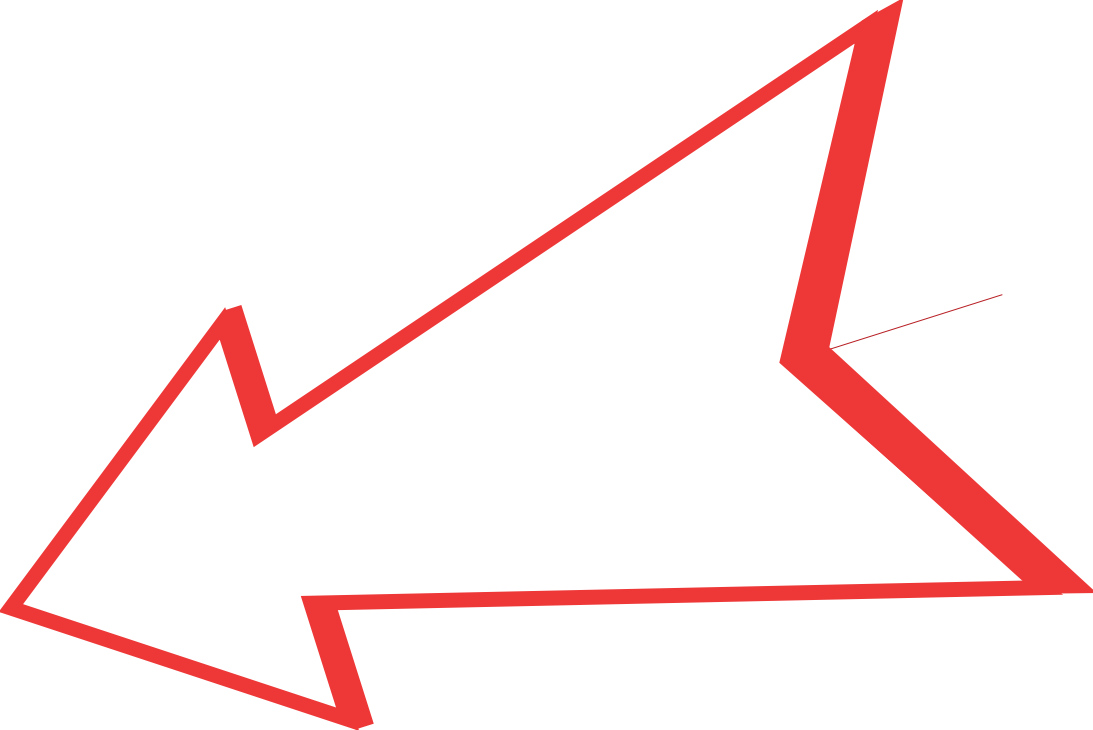


C-100/Theater

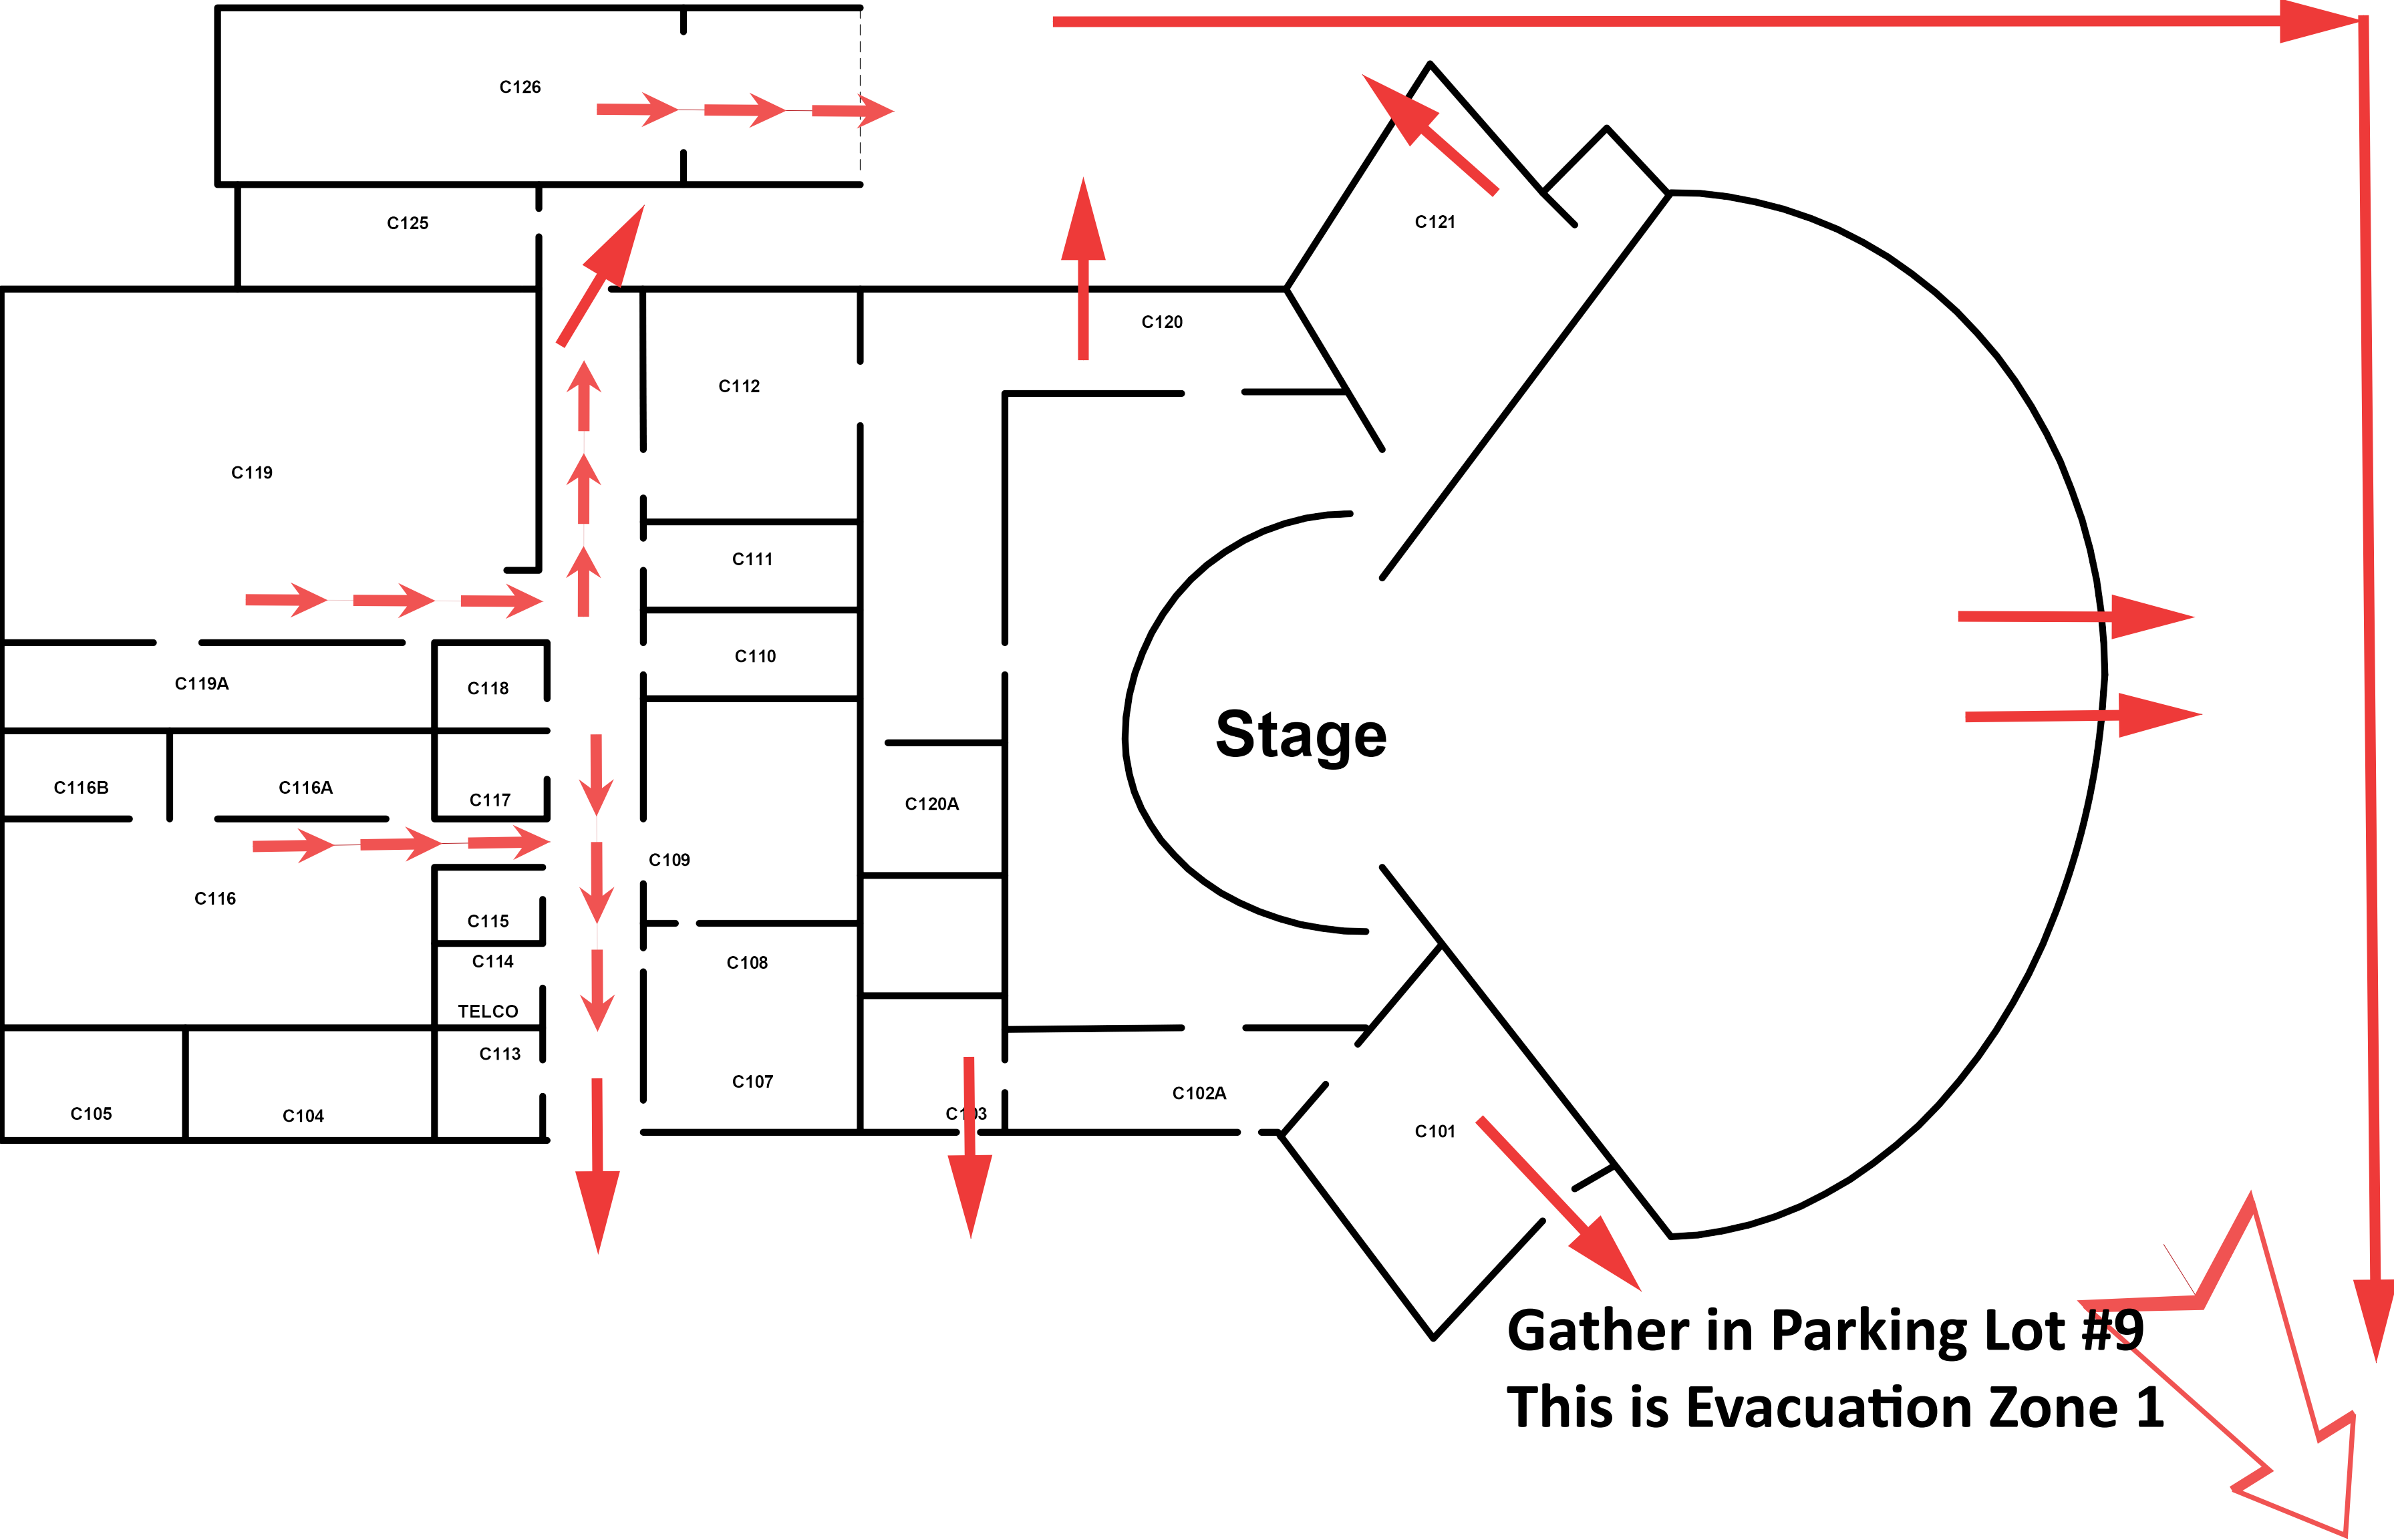


C200


MTI 6/20/2019

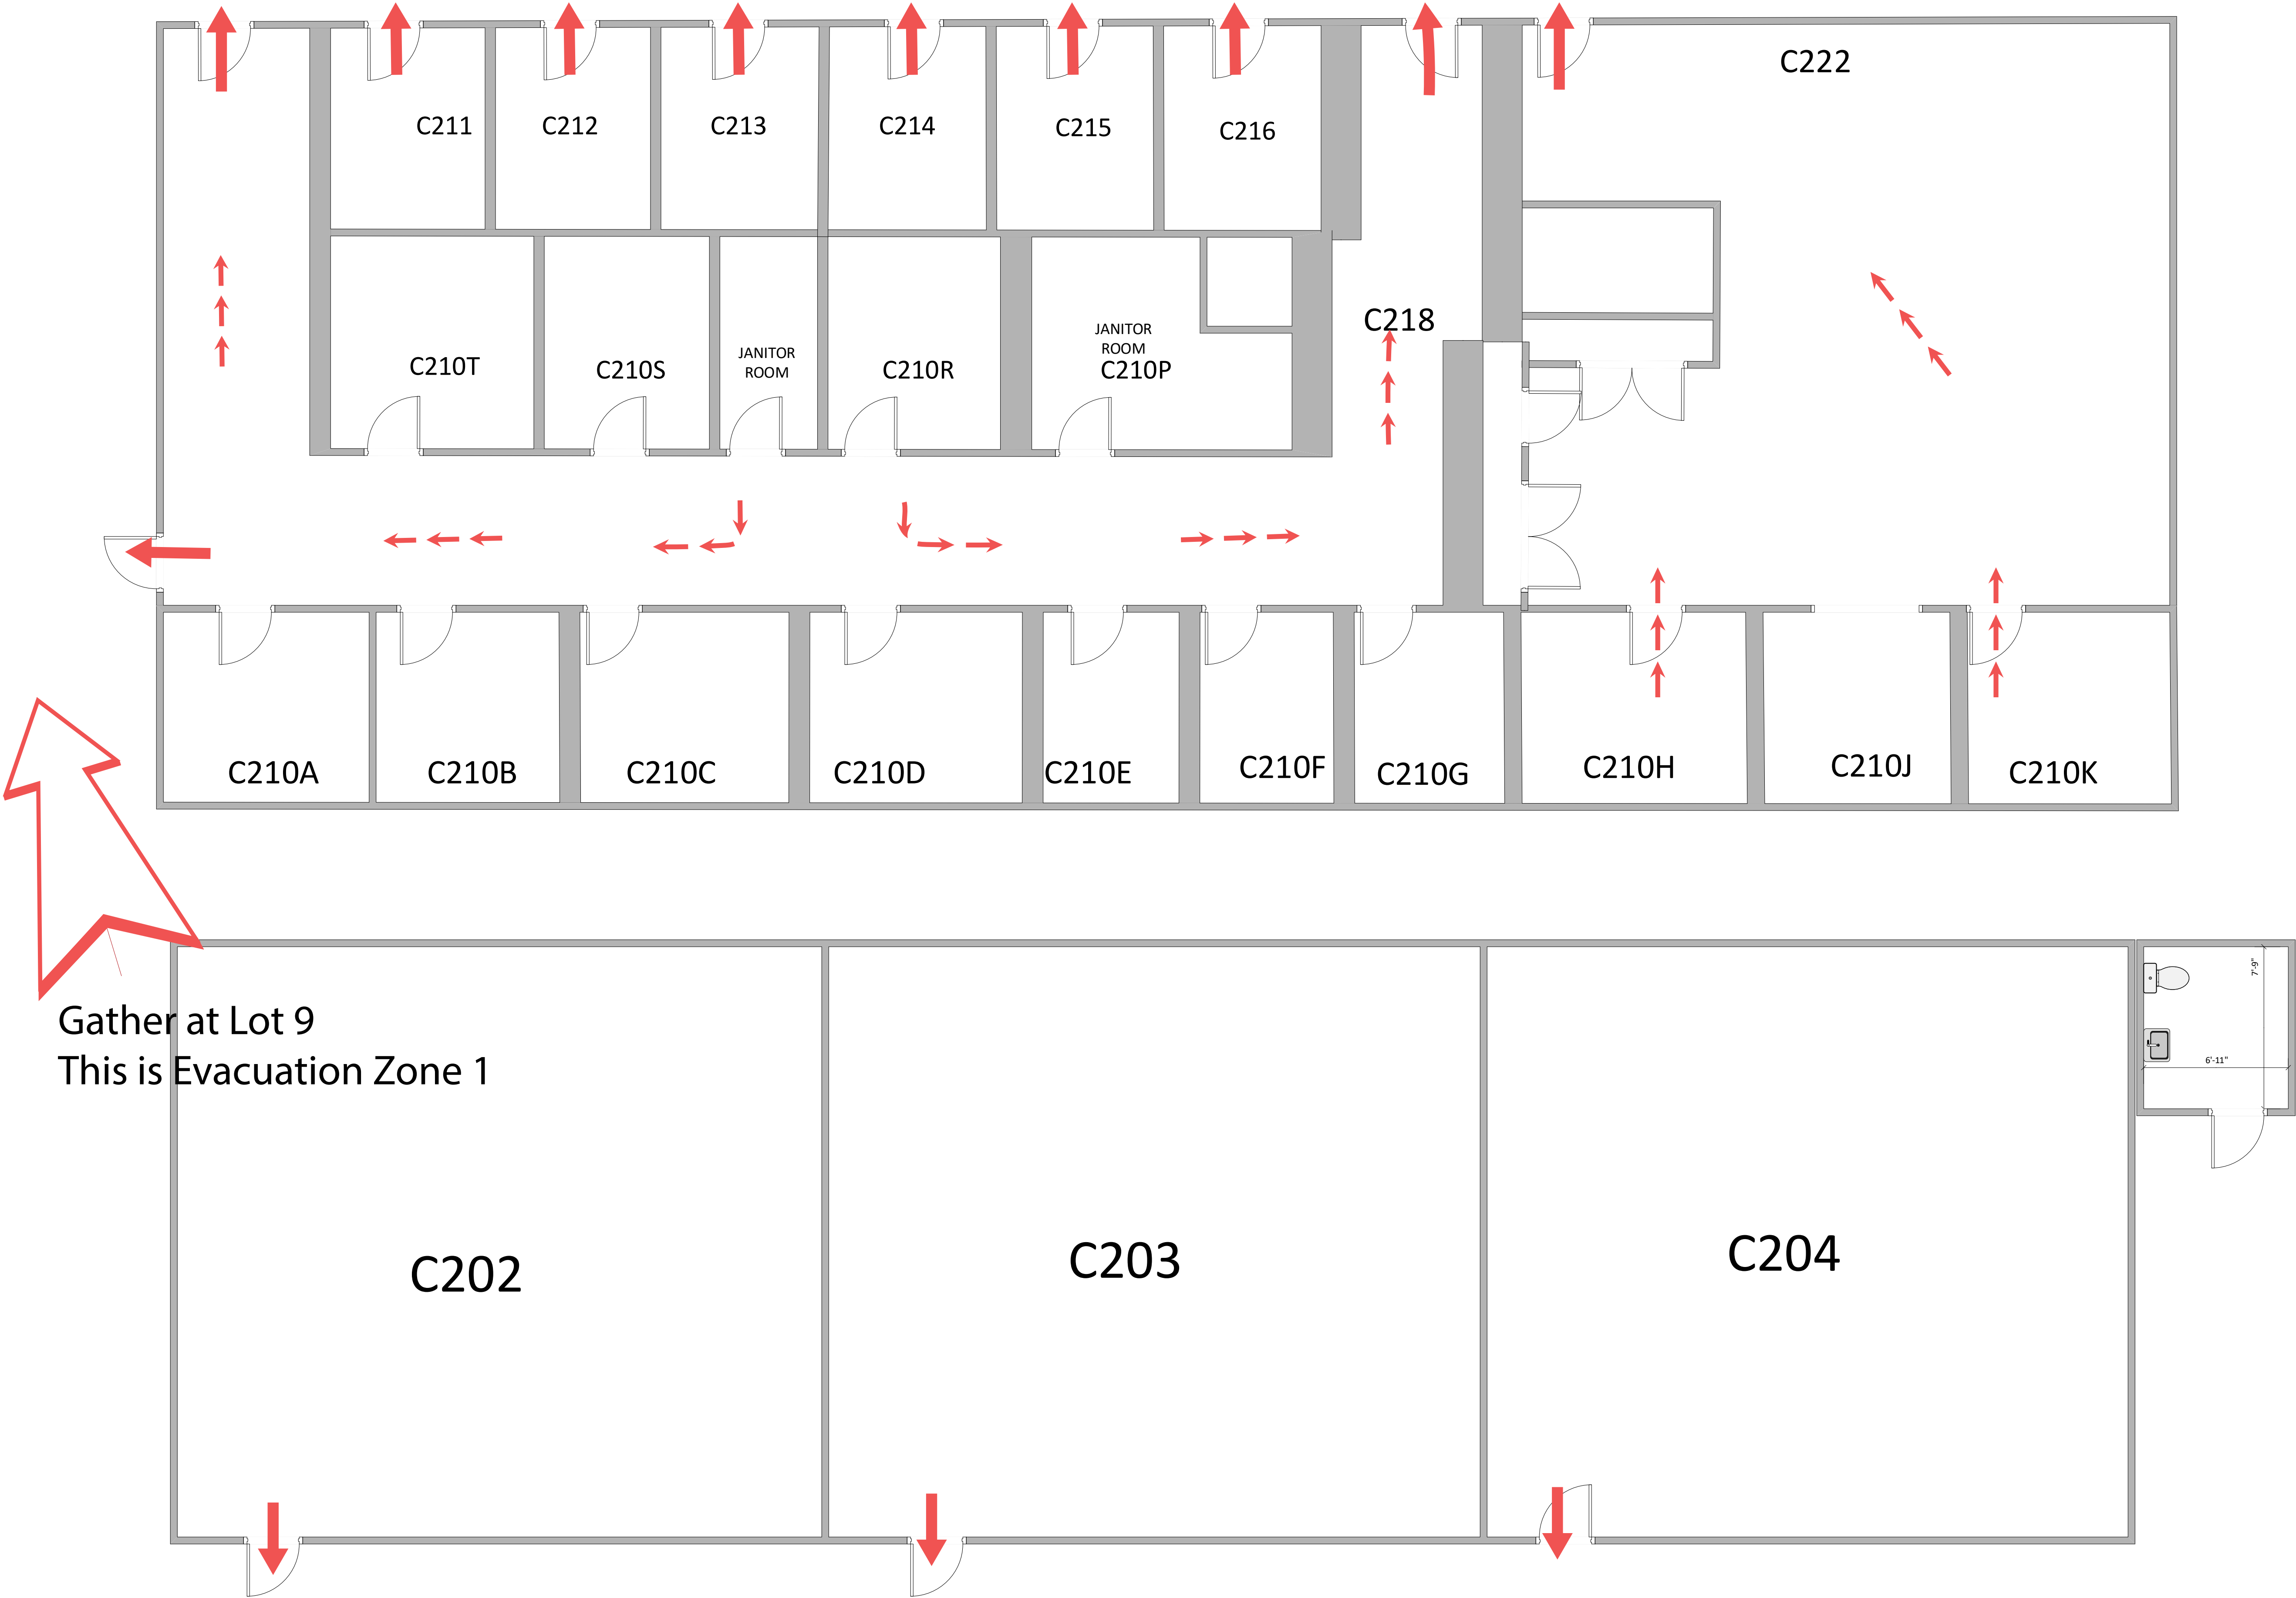


Child Development Center (CDC)

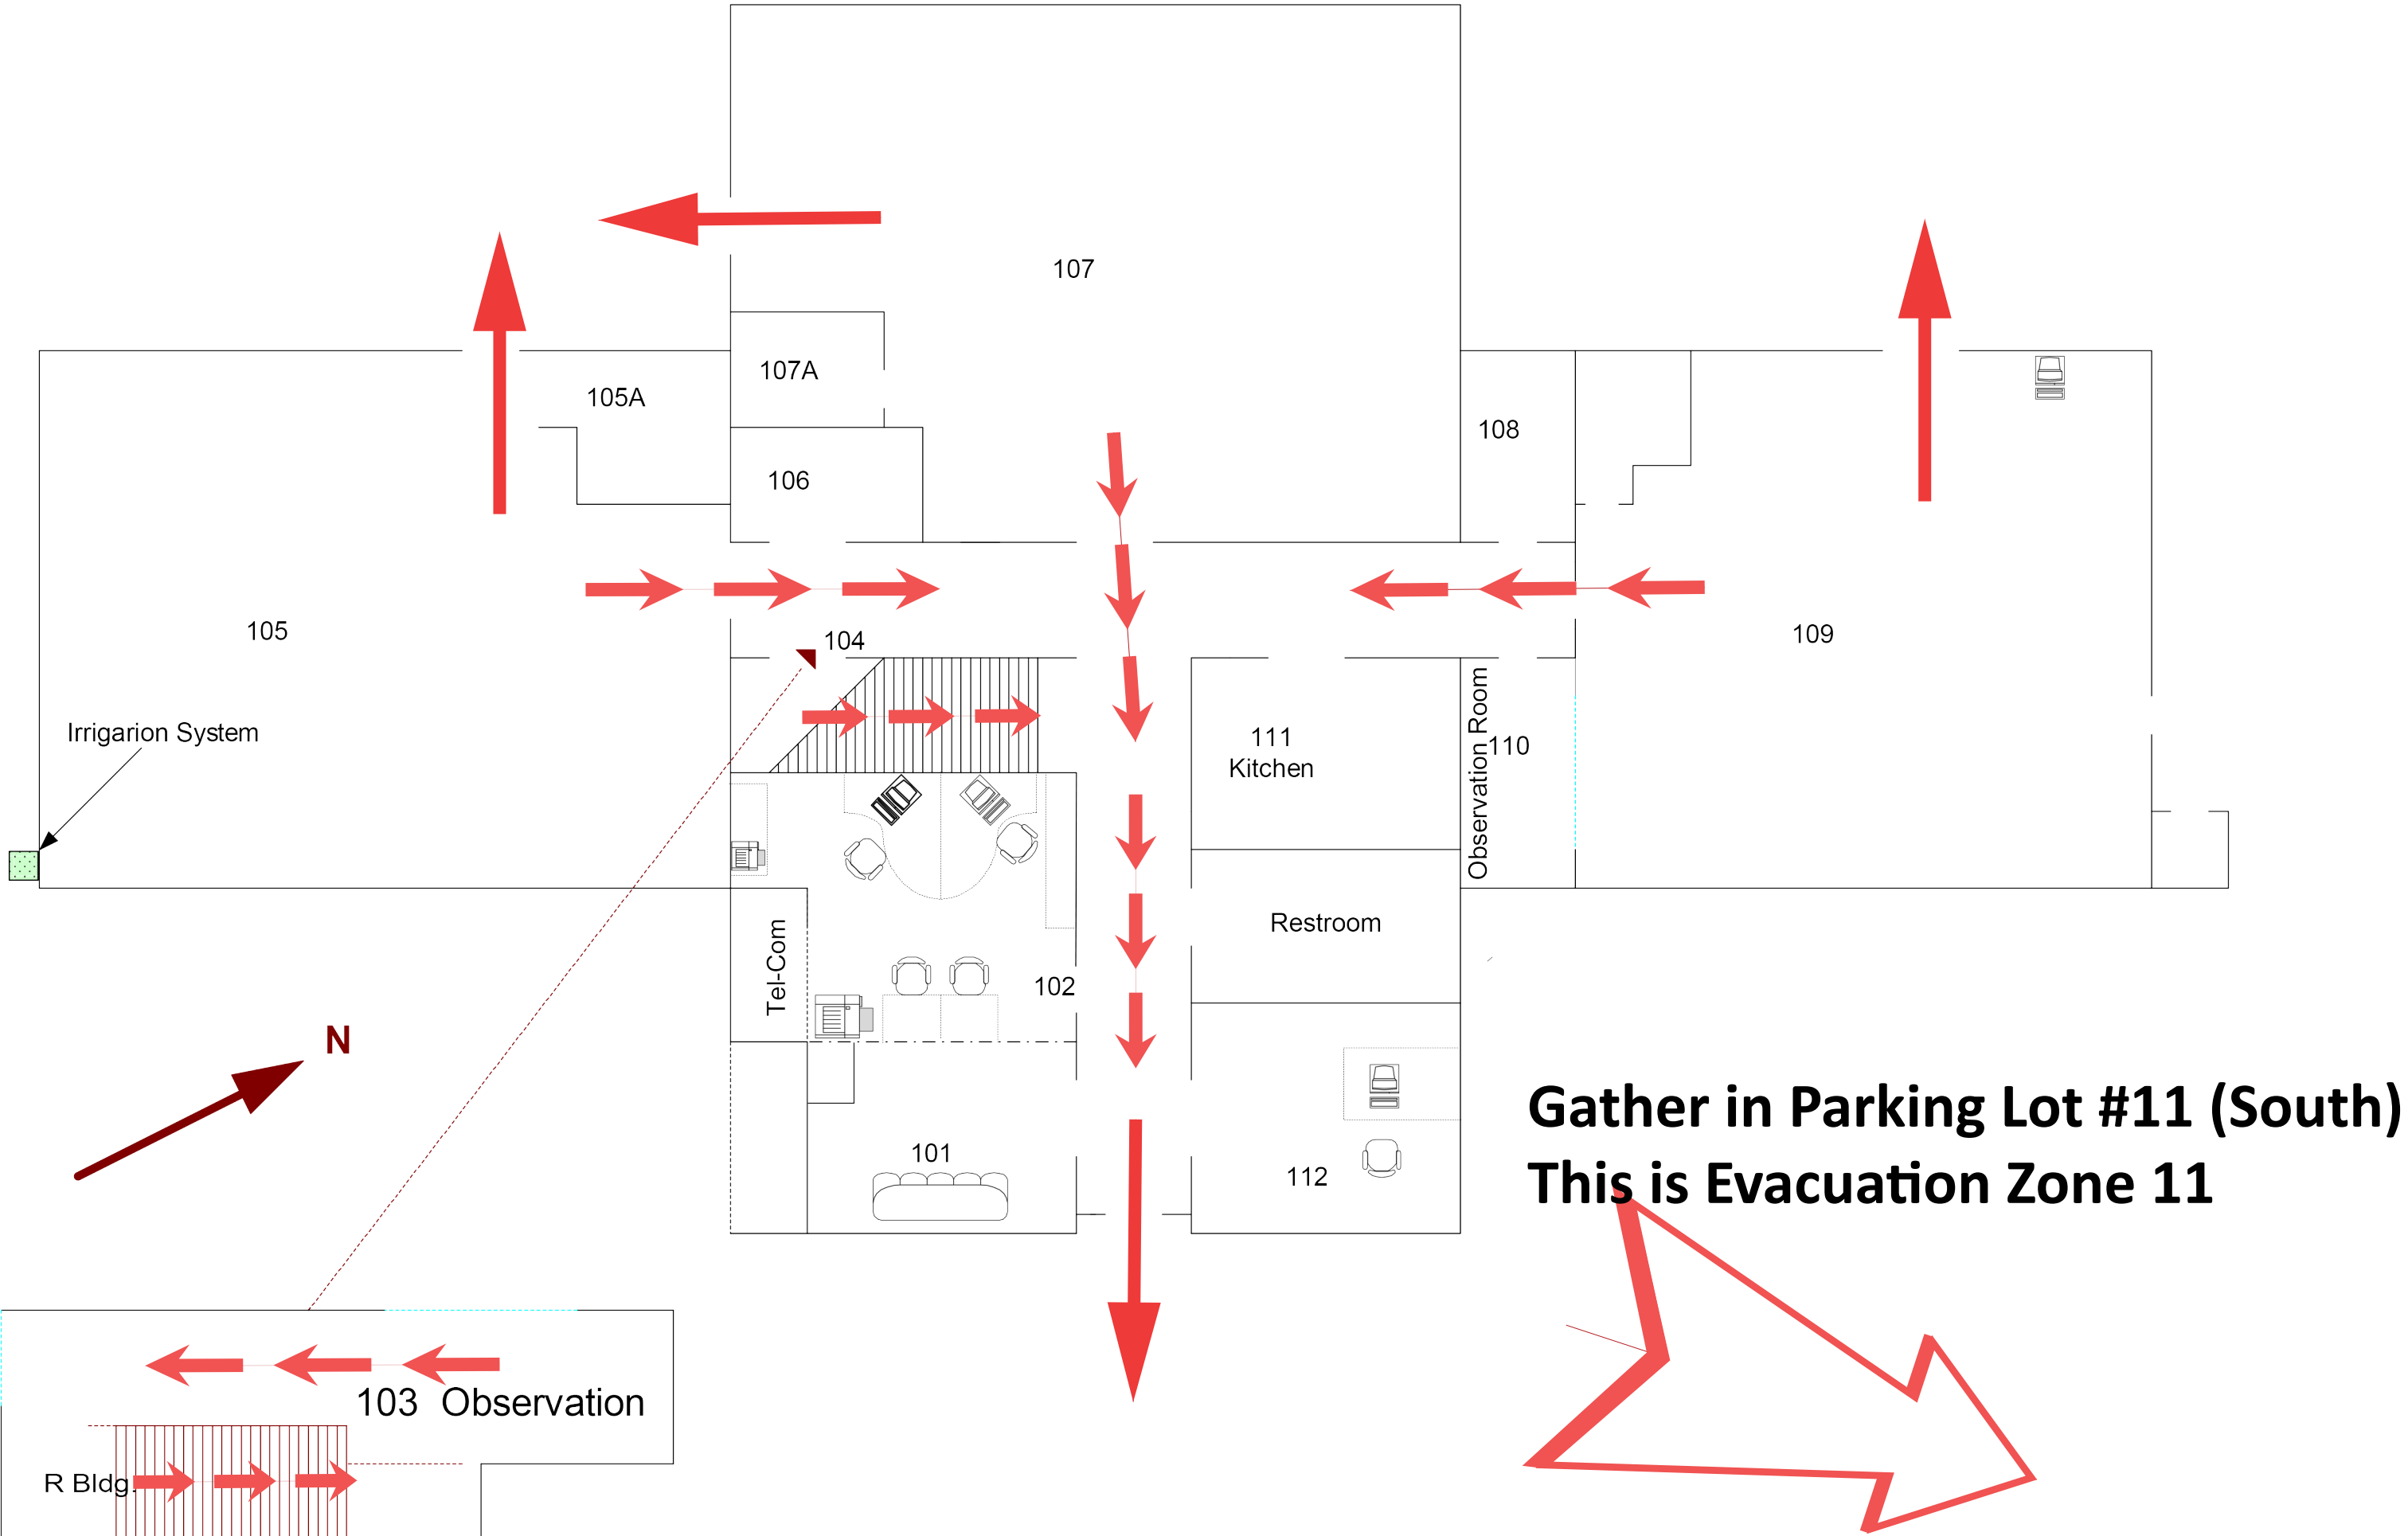


CE (Continuing Education)

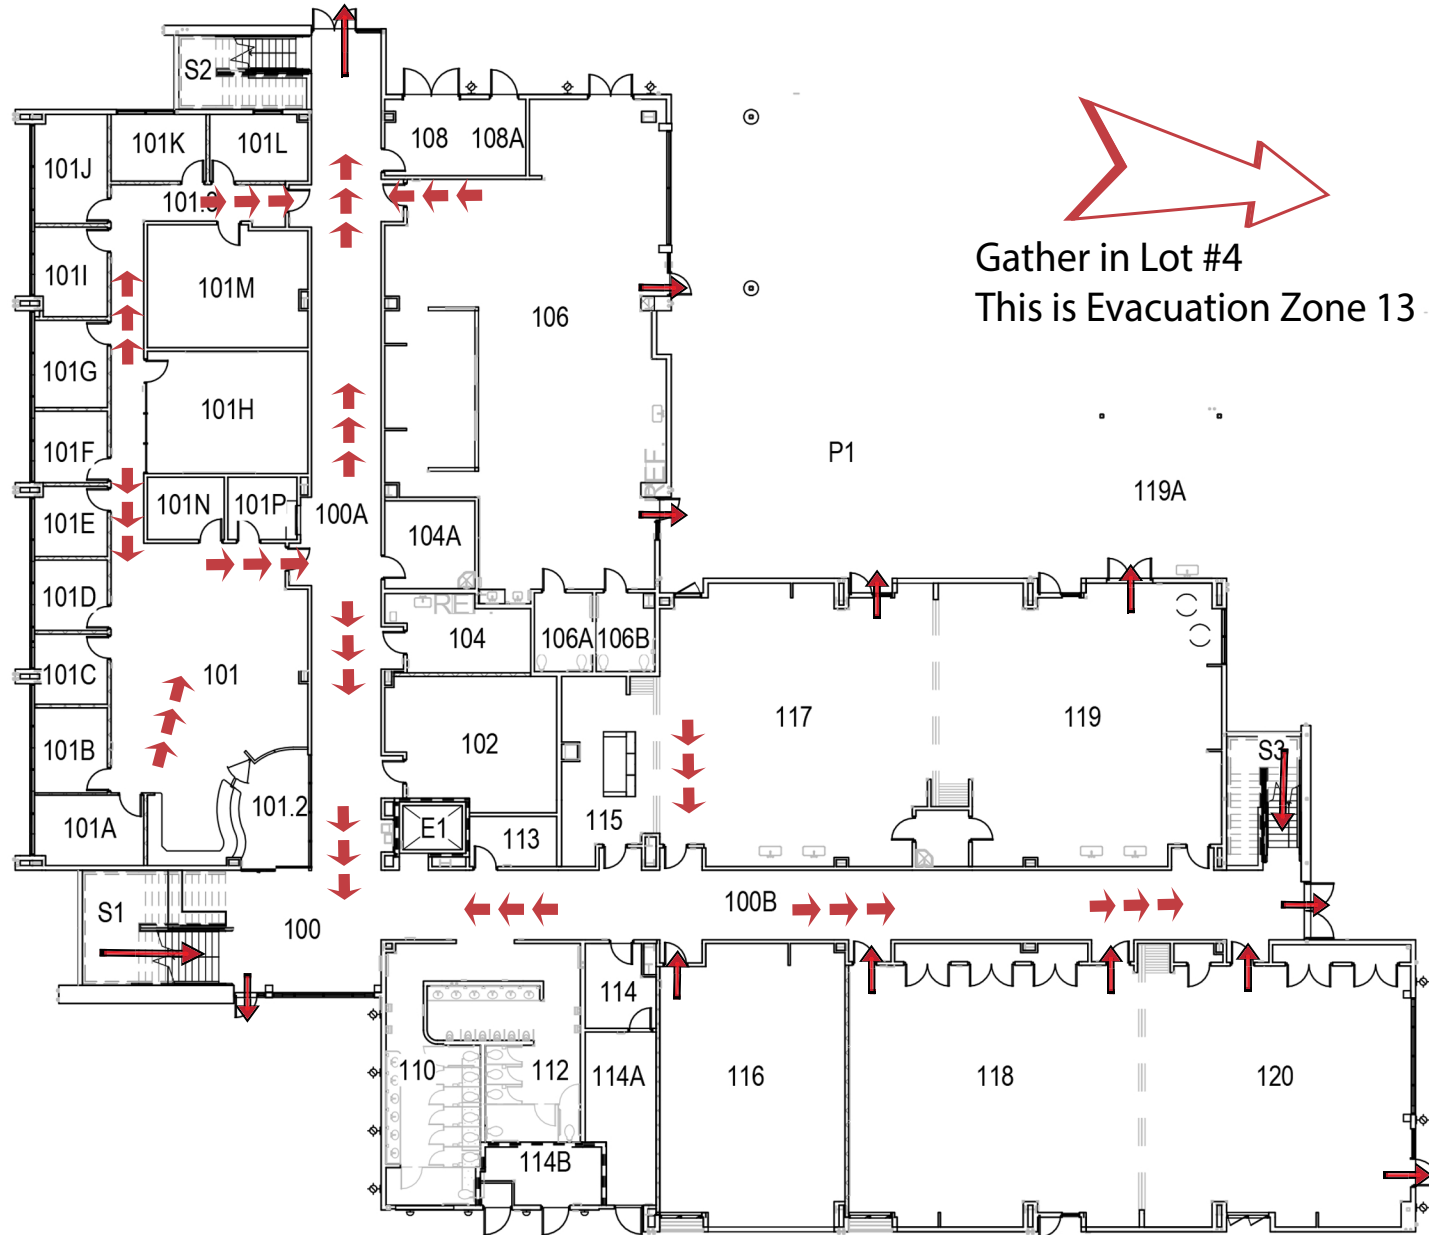

FIRST FLOOR PLAN

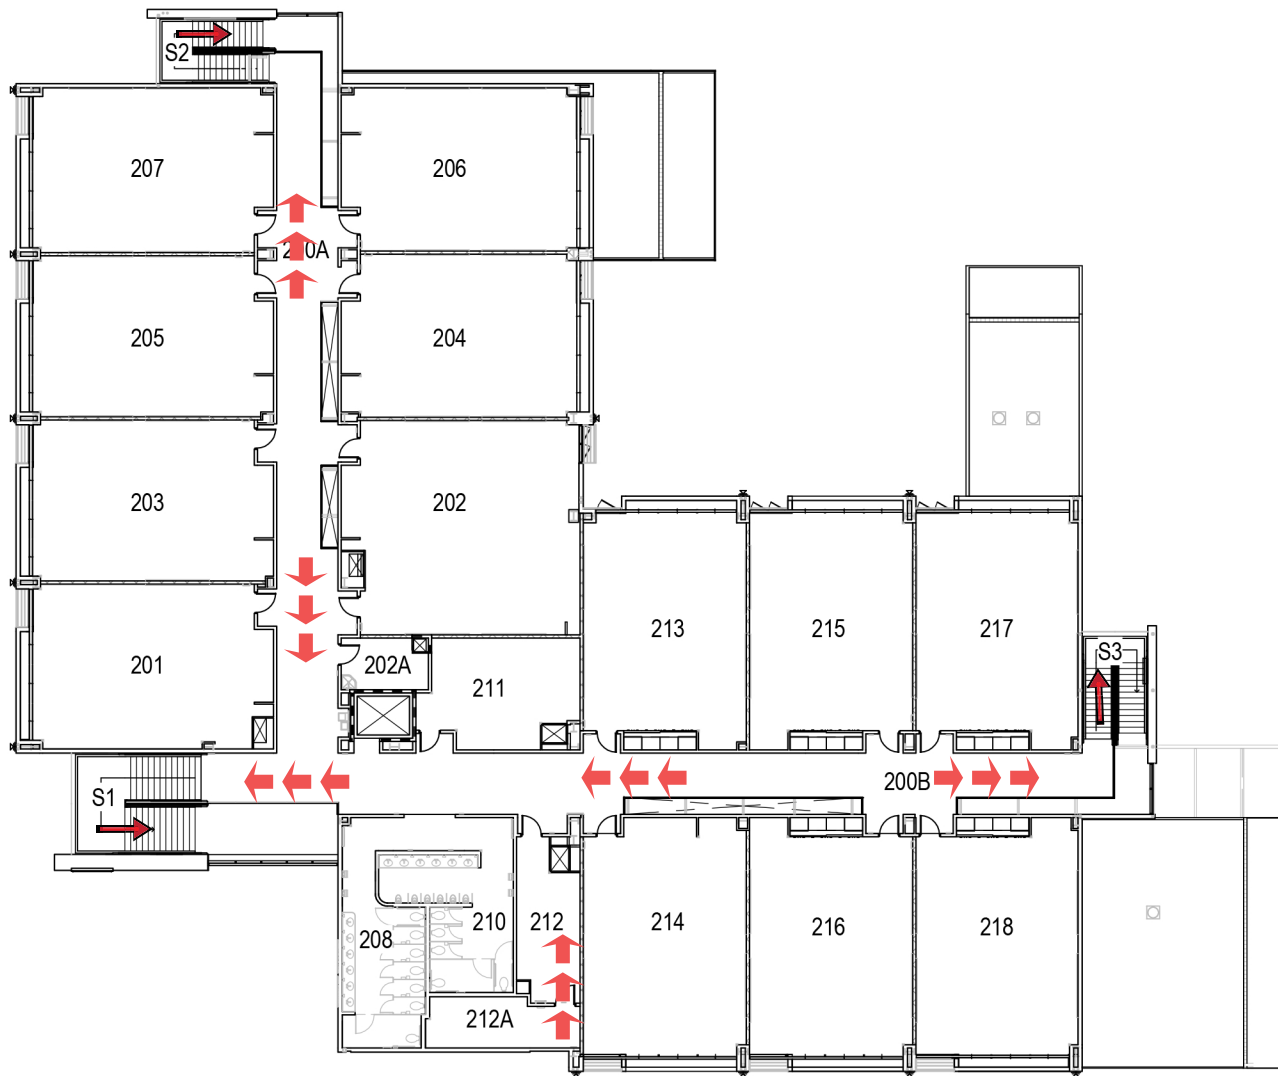

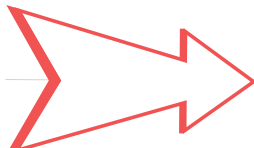

Gather in Lot #4
This is Evacuation Zone 13

SECOND FLOOR PLAN

1" = 30'-0"


CE


D-100

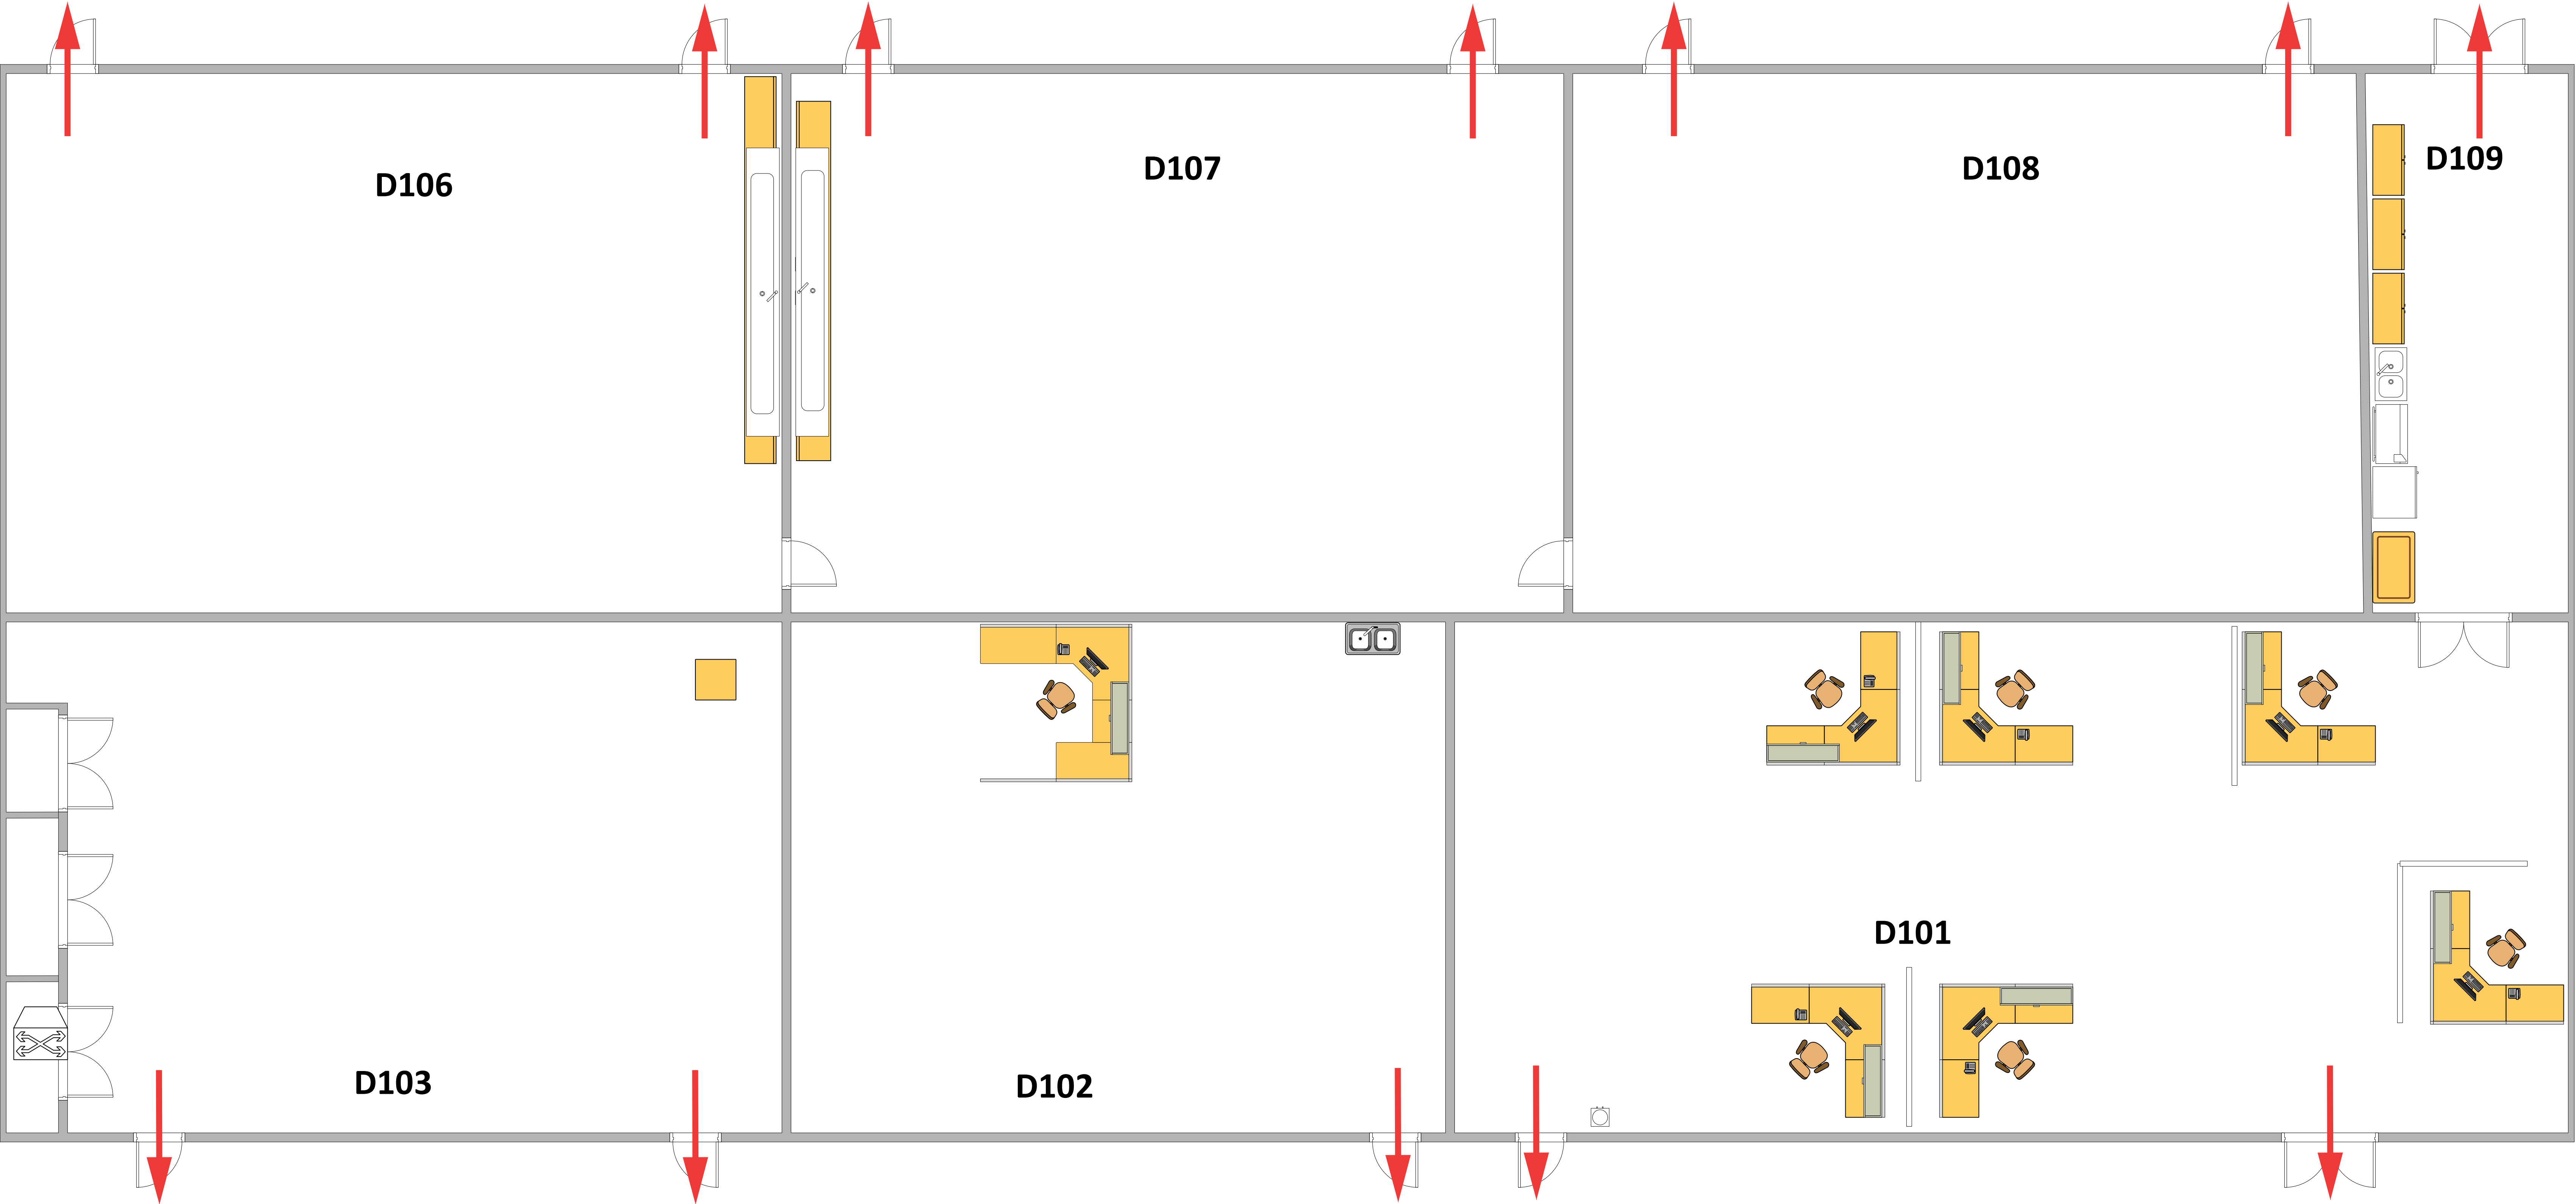


Gather in Parking Lot #9
This is Evacuation Zone 1

Gather in Parking Lot #11
This is Evacuation Zone 4

 

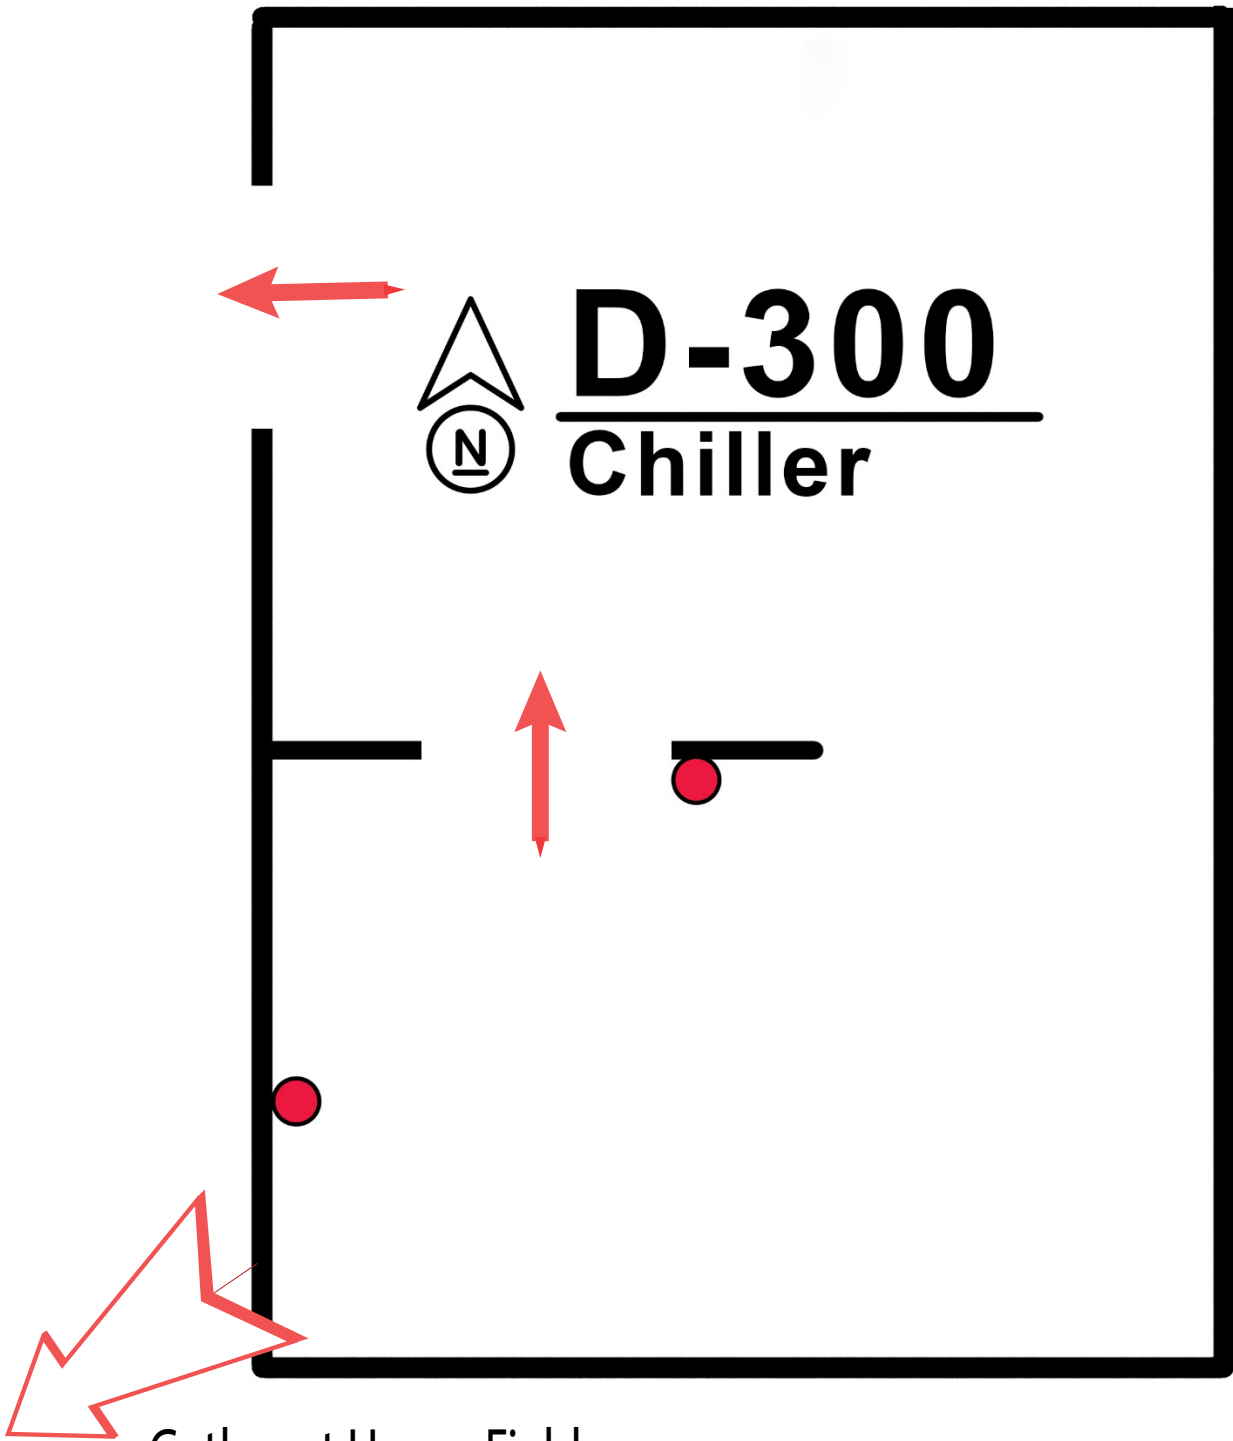


Gather at Upper Field
This is Evacuation Zone 8

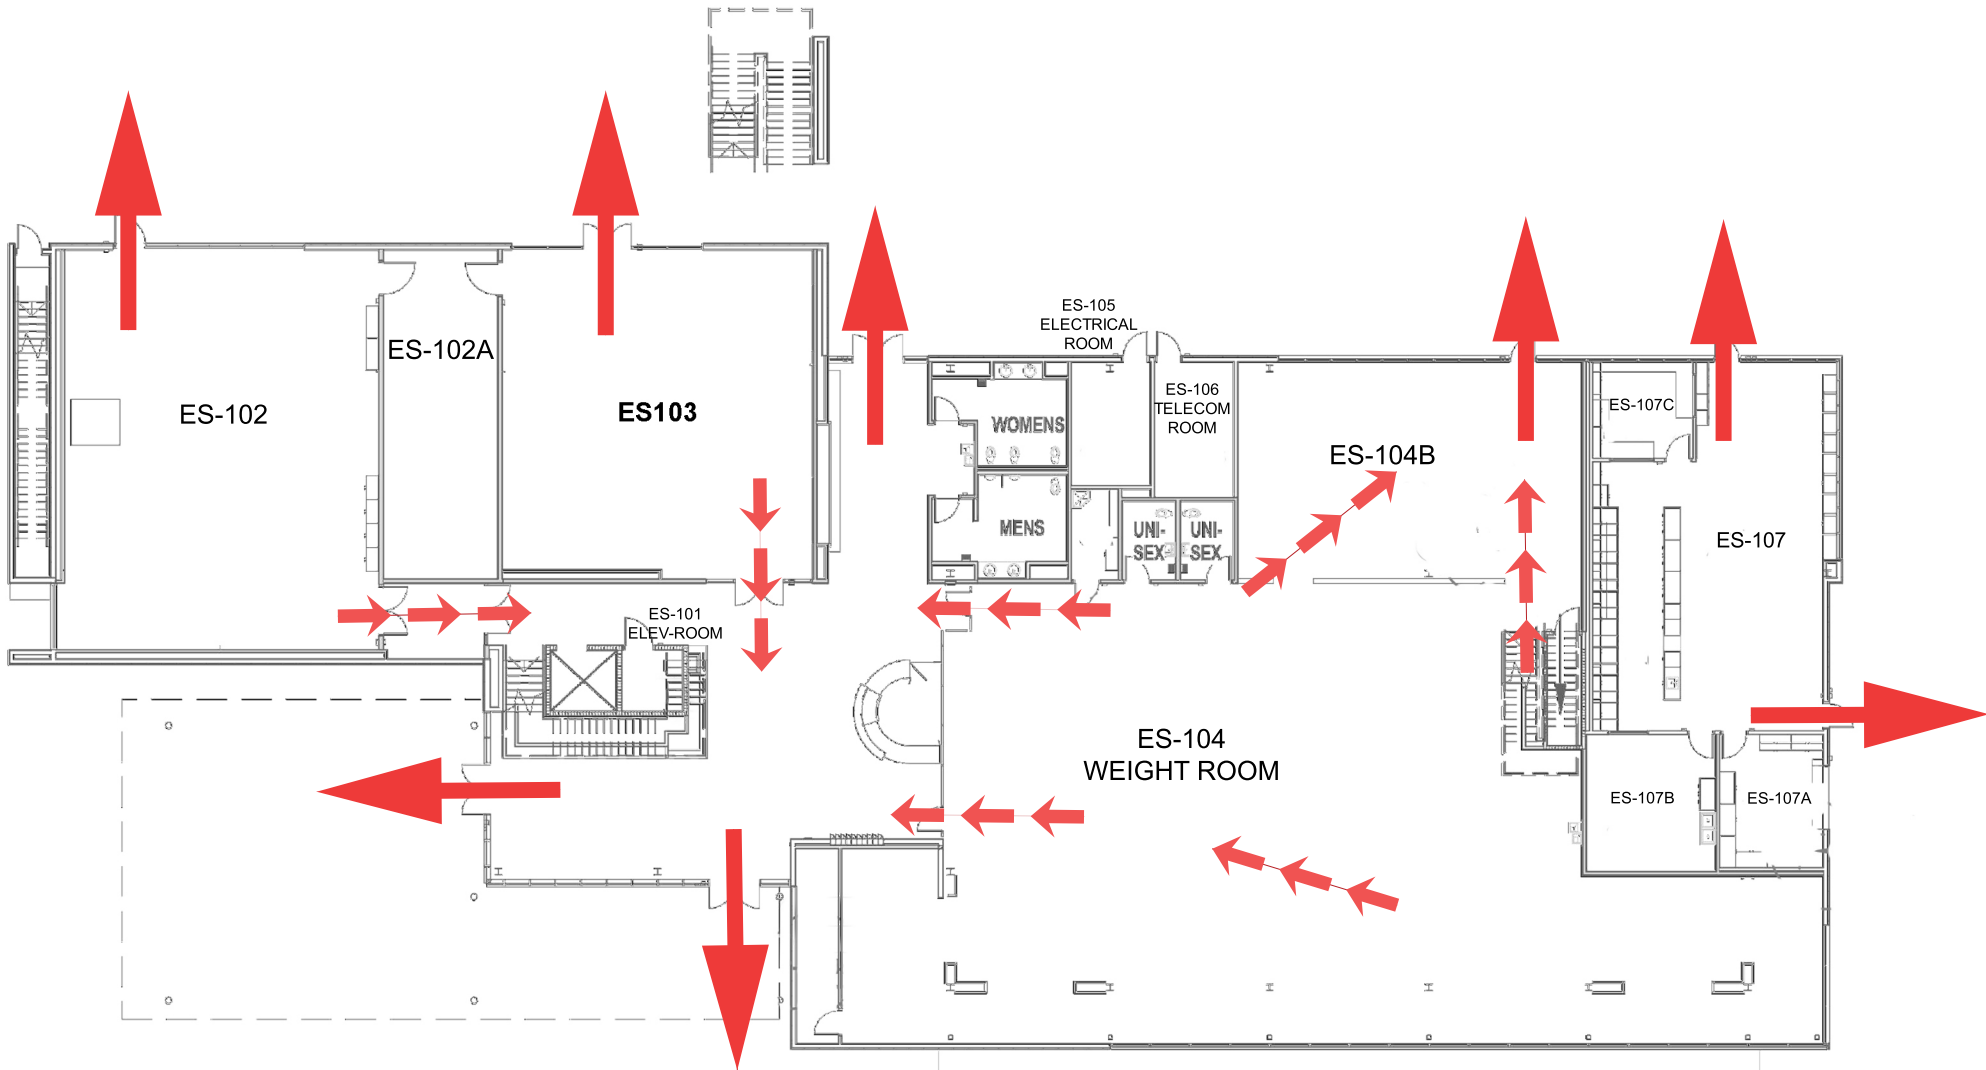

Exercise Science (ES)
FITNESS CENTER
1ST FLOOR

Gather in Tennis Courts
This is Evacuation Zone 9

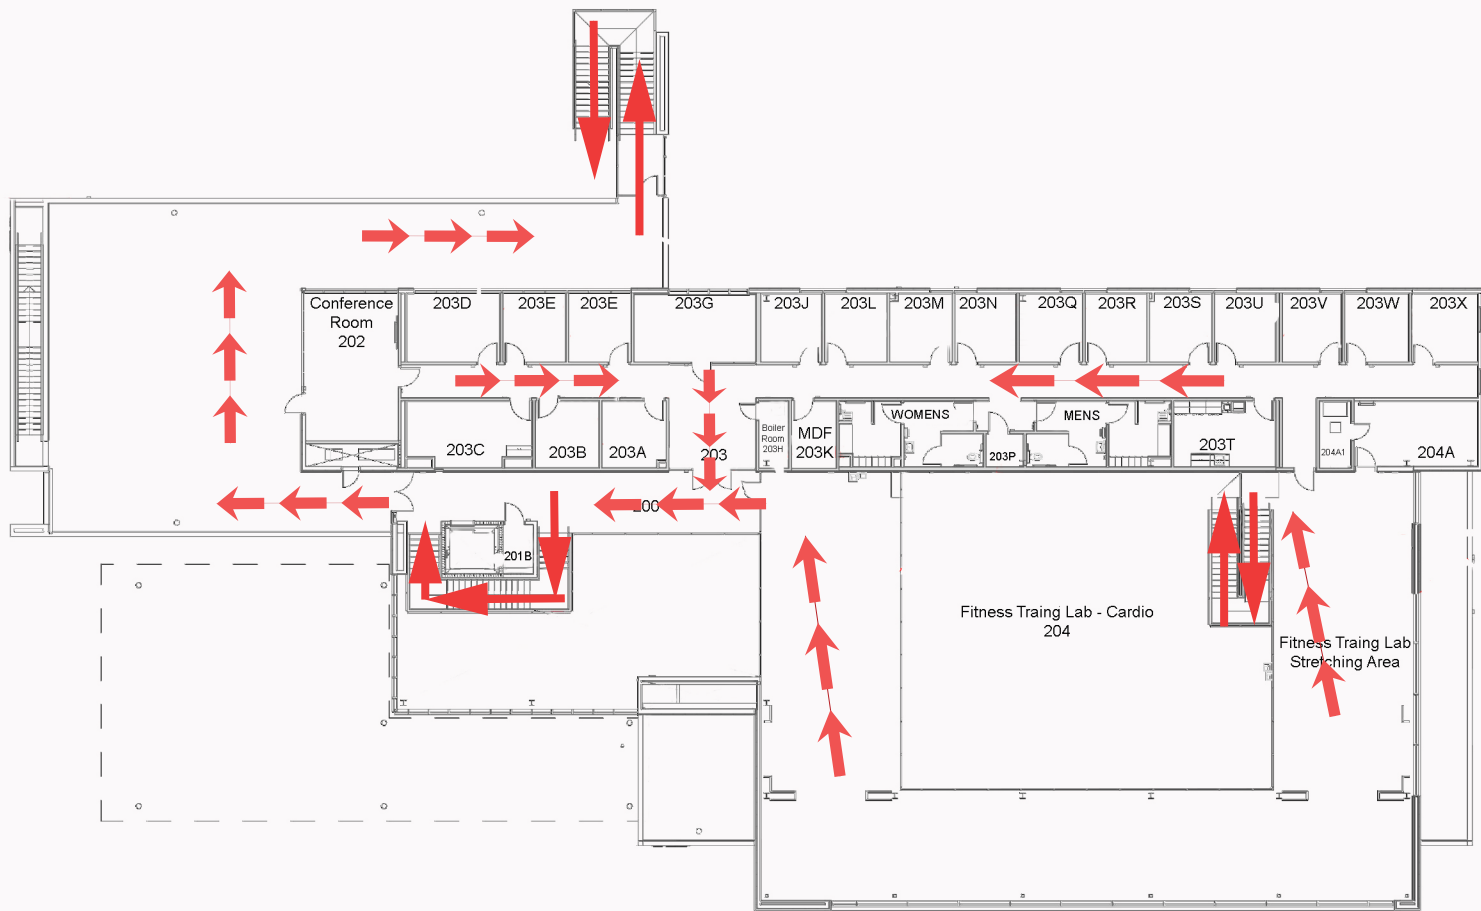

2ND FLOOR GSF - 10,267


Exercise Science (ES)


FITNESS CENTER - 2ND FLOOR PLAN




Office	Name	Telephone	SQ Footage	Office	Name	Telephone	SQ Footage
203K	MDF Room		74 SF	203X	Manny Bautista	388-2437	113 SF
204	Fitness Traing Lab - Cardio		2864 SF	203V	James Fegan	388-2452	101 SF
	Fitness Traing Lab - Stretching Area		594 SF	203U	Nathan Resh	388-2429	104 SF
203	Reception Seating & Display		148 SF	203S	Henry Browne	388-5787	104 SF
203G	Simone Sherrard	388-2451	209 SF	203R	Lisa Williams	388-2442	104 SF
203G	Ciara Washington	388-5849		203Q	Ed Helscher	388-2274	107 SF
203F	Kevin Hazlett	388-5804	105 SF	203N	Faculty Office		104 SF
203E	Anita Lee	388-2450	105 SF	203M	Jersey Szyndlar	388-2444	104 SF
203D	Dave Evans	388-2457	156 SF	203L	Alana Chun	388-2453	106 SF
202	Conference Room		341 SF	203J	Tricia Mendoza	388-2431	104 SF
203C	Admin File Room		189 SF	204A	Storage		198 SF
203B	Jan Ellis	388-2428	105 SF	201	Janitorial		36 SF
203A	Asst. AD/Coach Office		103 SF	203H	Boiler Room		30 SF
203T	Faculty/Staff Work Room		164 SF				
203W	Todd Curran	388-3430	108 SF				

**Gather in Tennis Courts
This is Evacuation Zone 9**



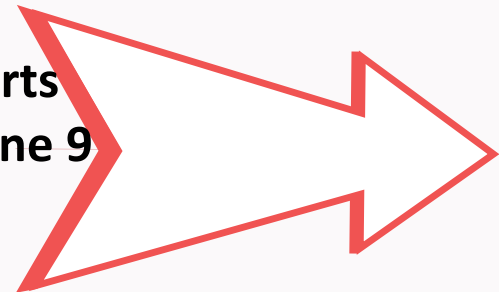


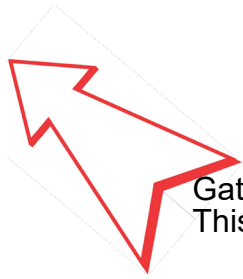

Gather in Parking Lot #11
This is evacuation zone 4


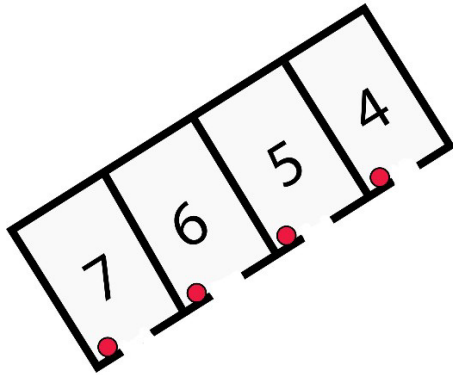


EV English
Village

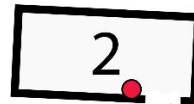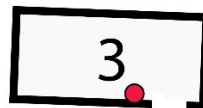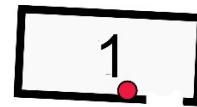

Fine Arts 1st Floor


Gather in Parking Lot #1
This is Evacuation Zone 6

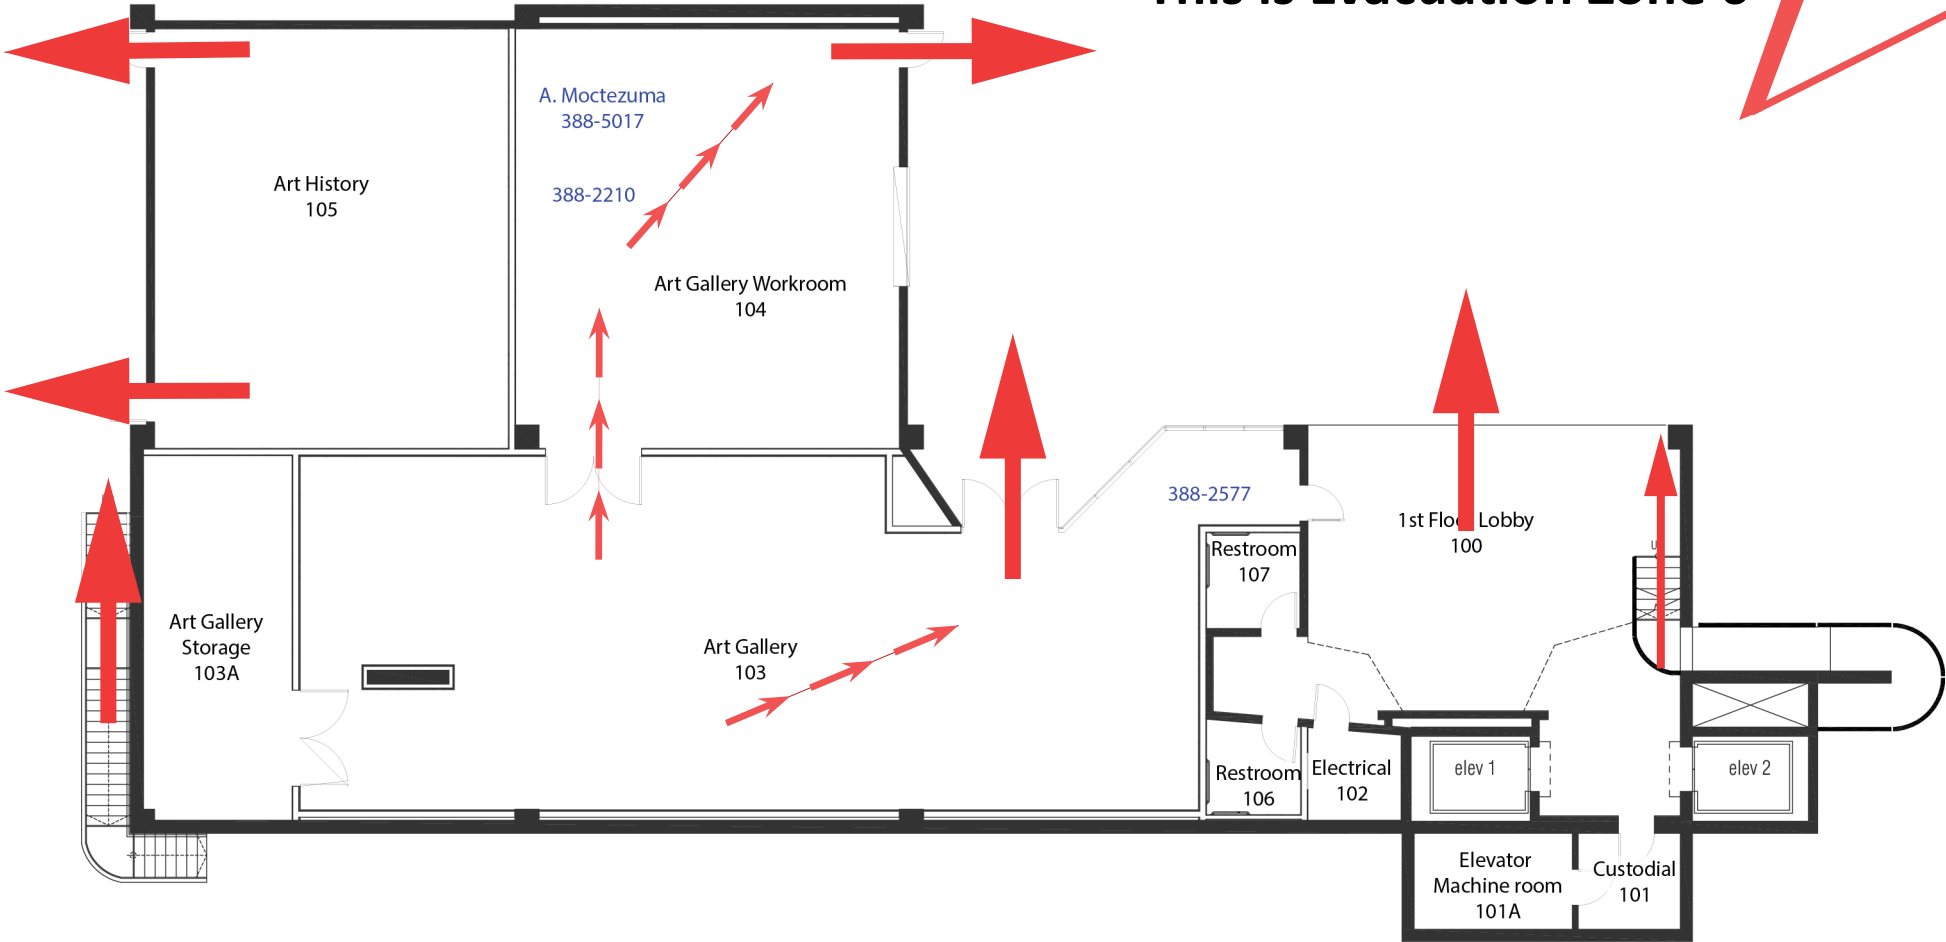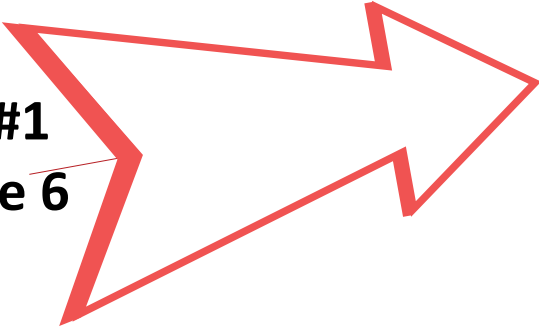



Fine Arts 3rd Floor

**Gather in Parking Lot #1
This is Evacuation Zone 6**

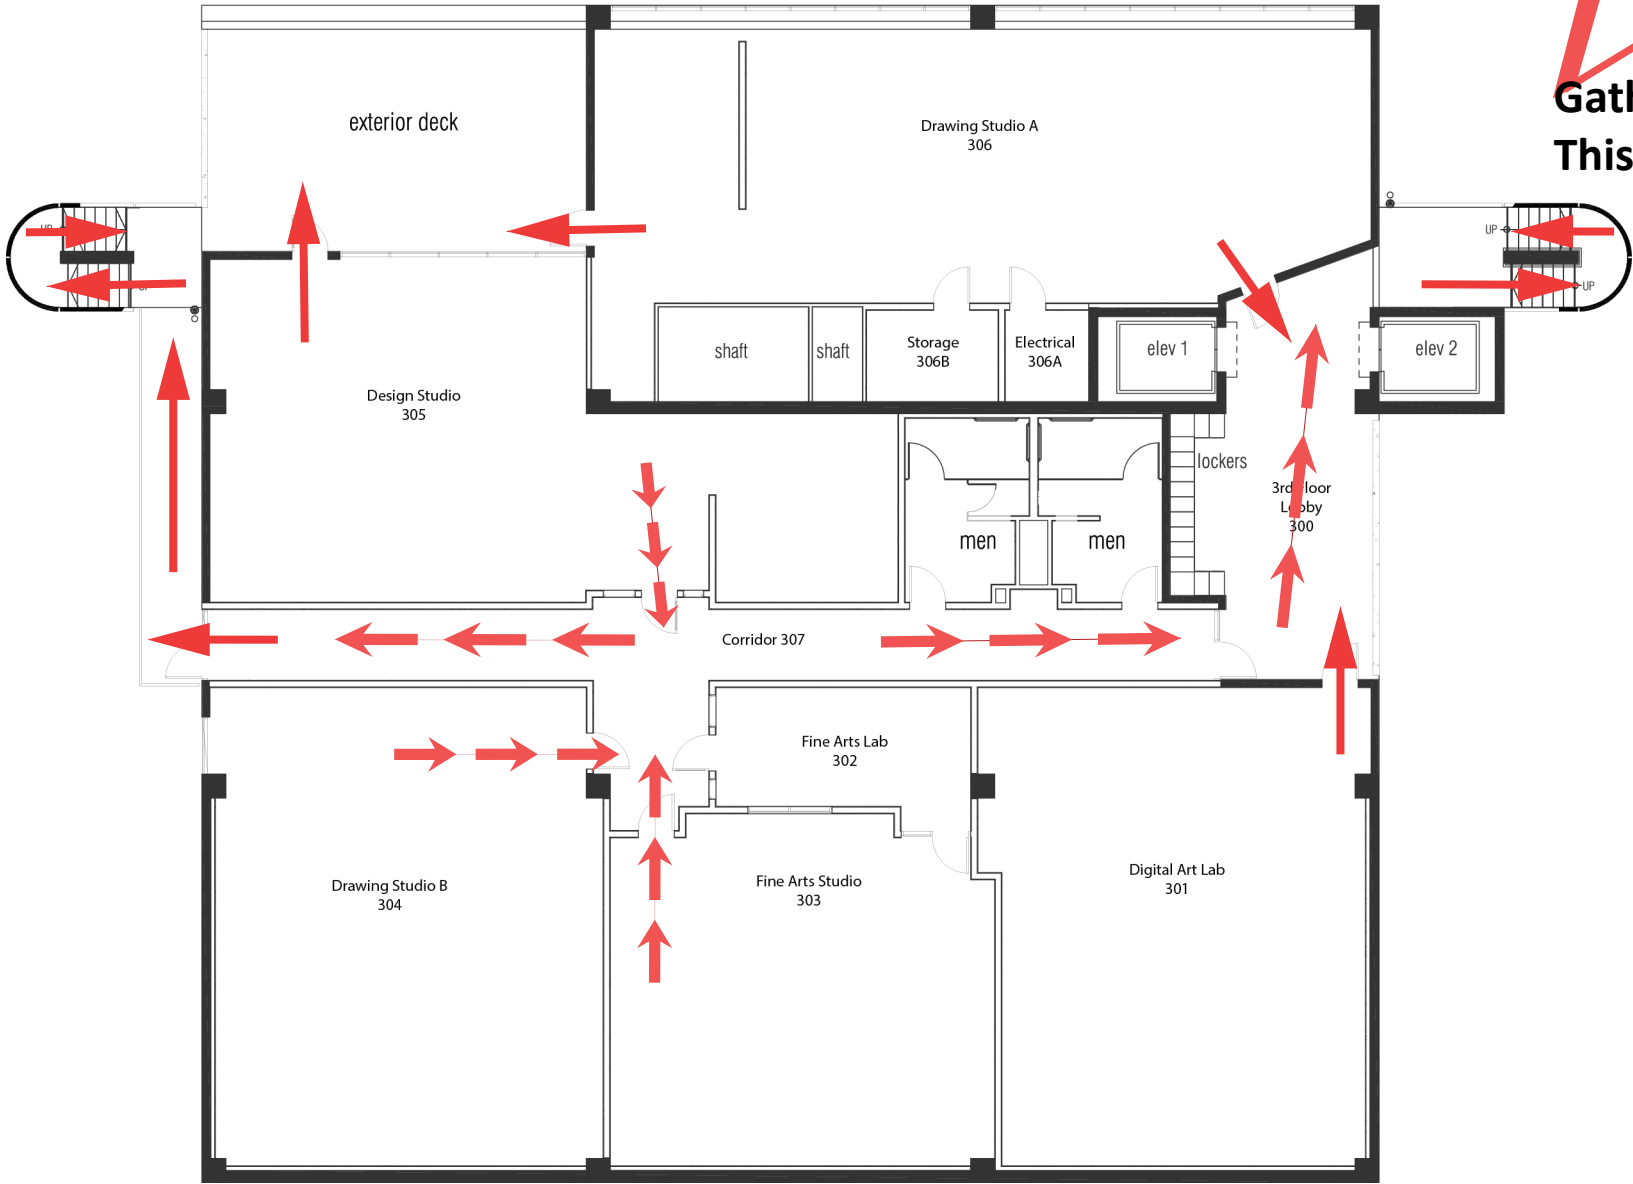

Fine Art 4th Floor

403 Painting Studio

402 Ceramics Studio

404 Electric Kiln Room

405 Electrical Room

406 Gas Kiln Room

407 MEN

408 WOMEN

401 Custodial Room

402A Storage

404B Plaster Room

402C Mixing room

402B Glazing Area

404A Materials

shaft

elev 1

elev 2

exist exterior deck

UP

DN


Gather in Parking Lot #1
This is Evacuation Zone C

Head Down Main Staircase
to Parking Lot 1


Gather in Parking Lot #1
This is Evacuation Zone 6

Head Down Main Staircase to Parking Lot 1

G Building First Floor

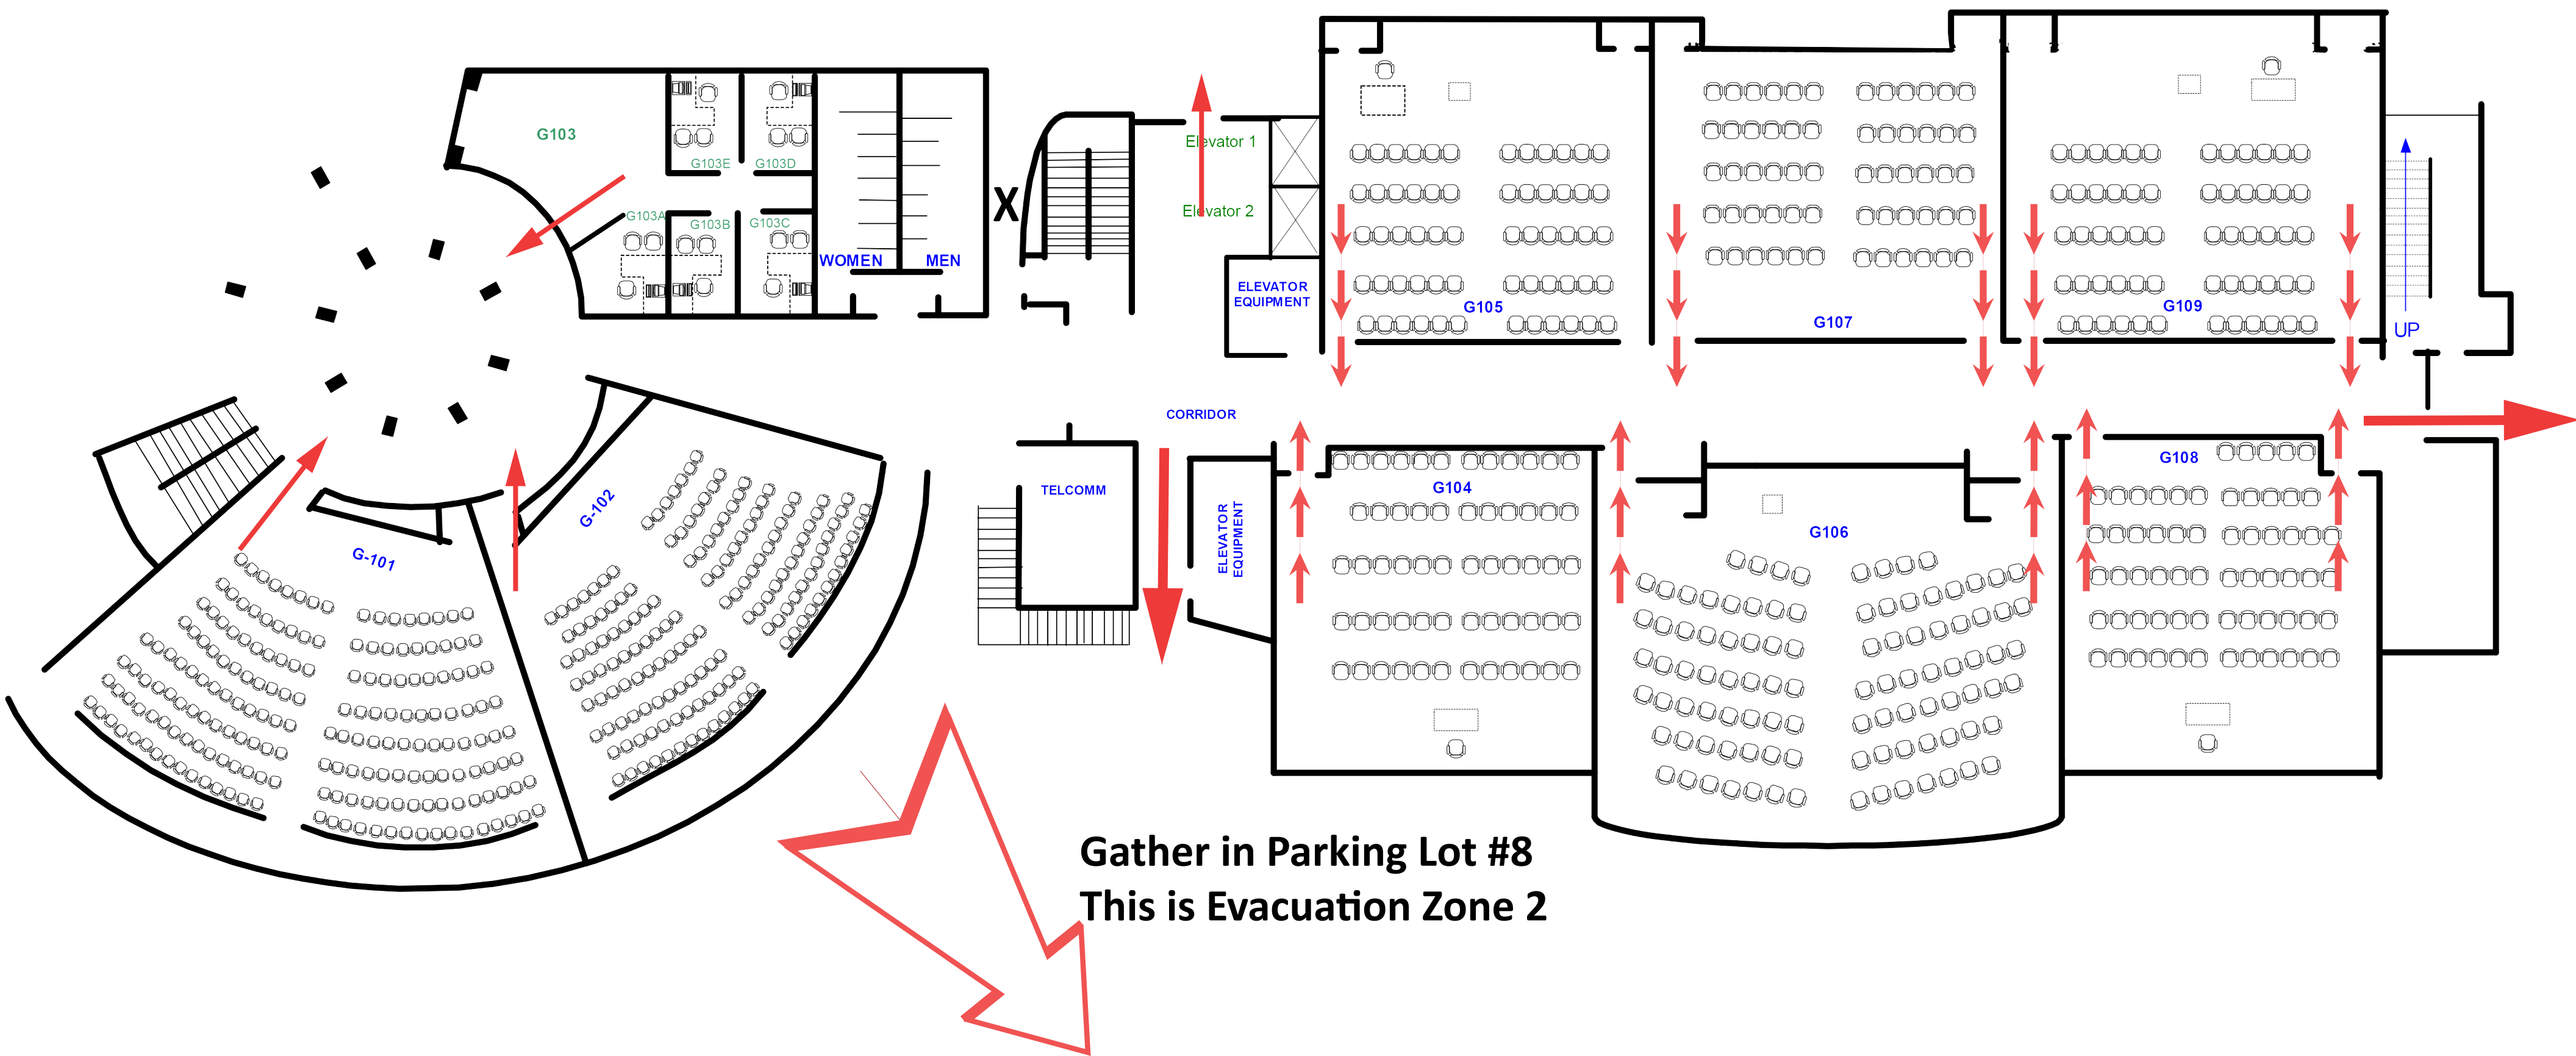


G Building
2nd Floor

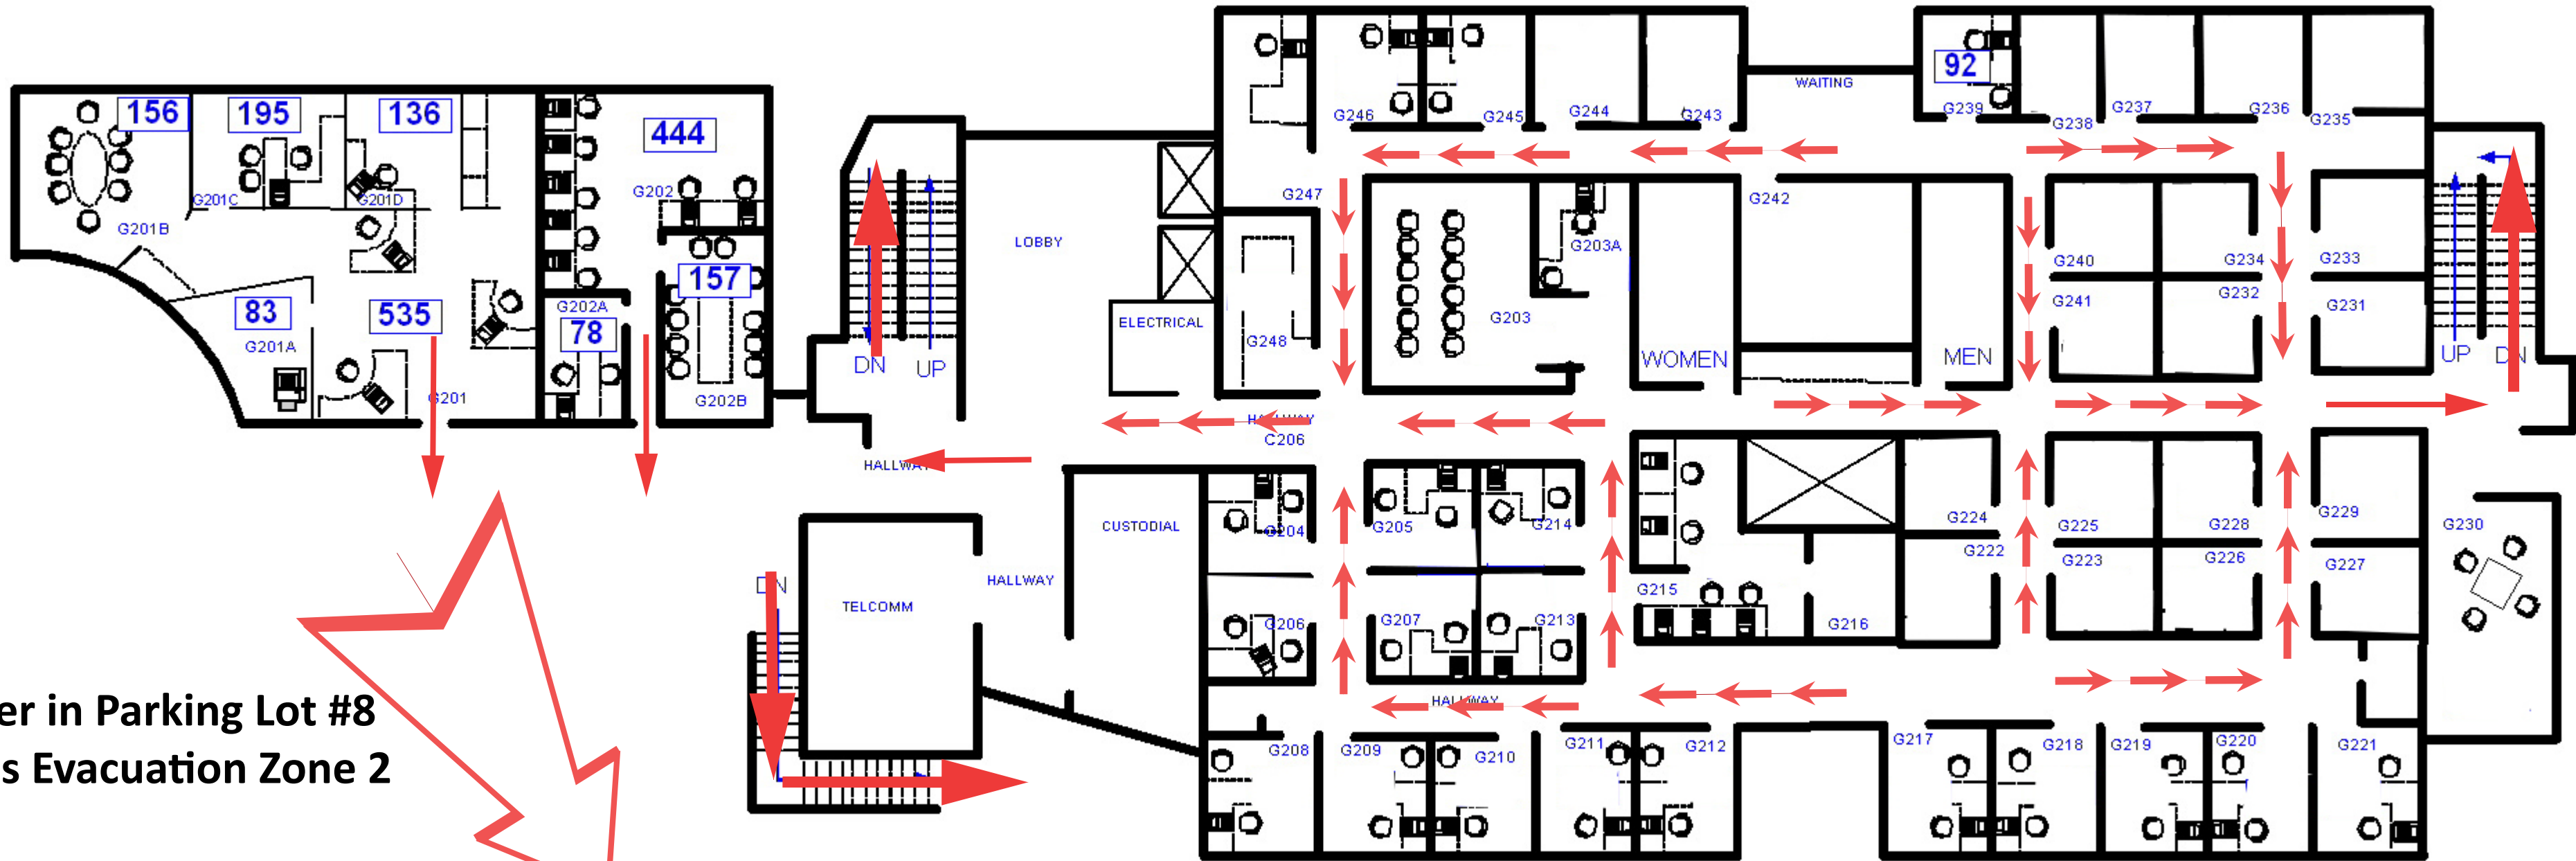

Gather in Parking Lot #8
This is Evacuation Zone 2

G Building 3rd Floor




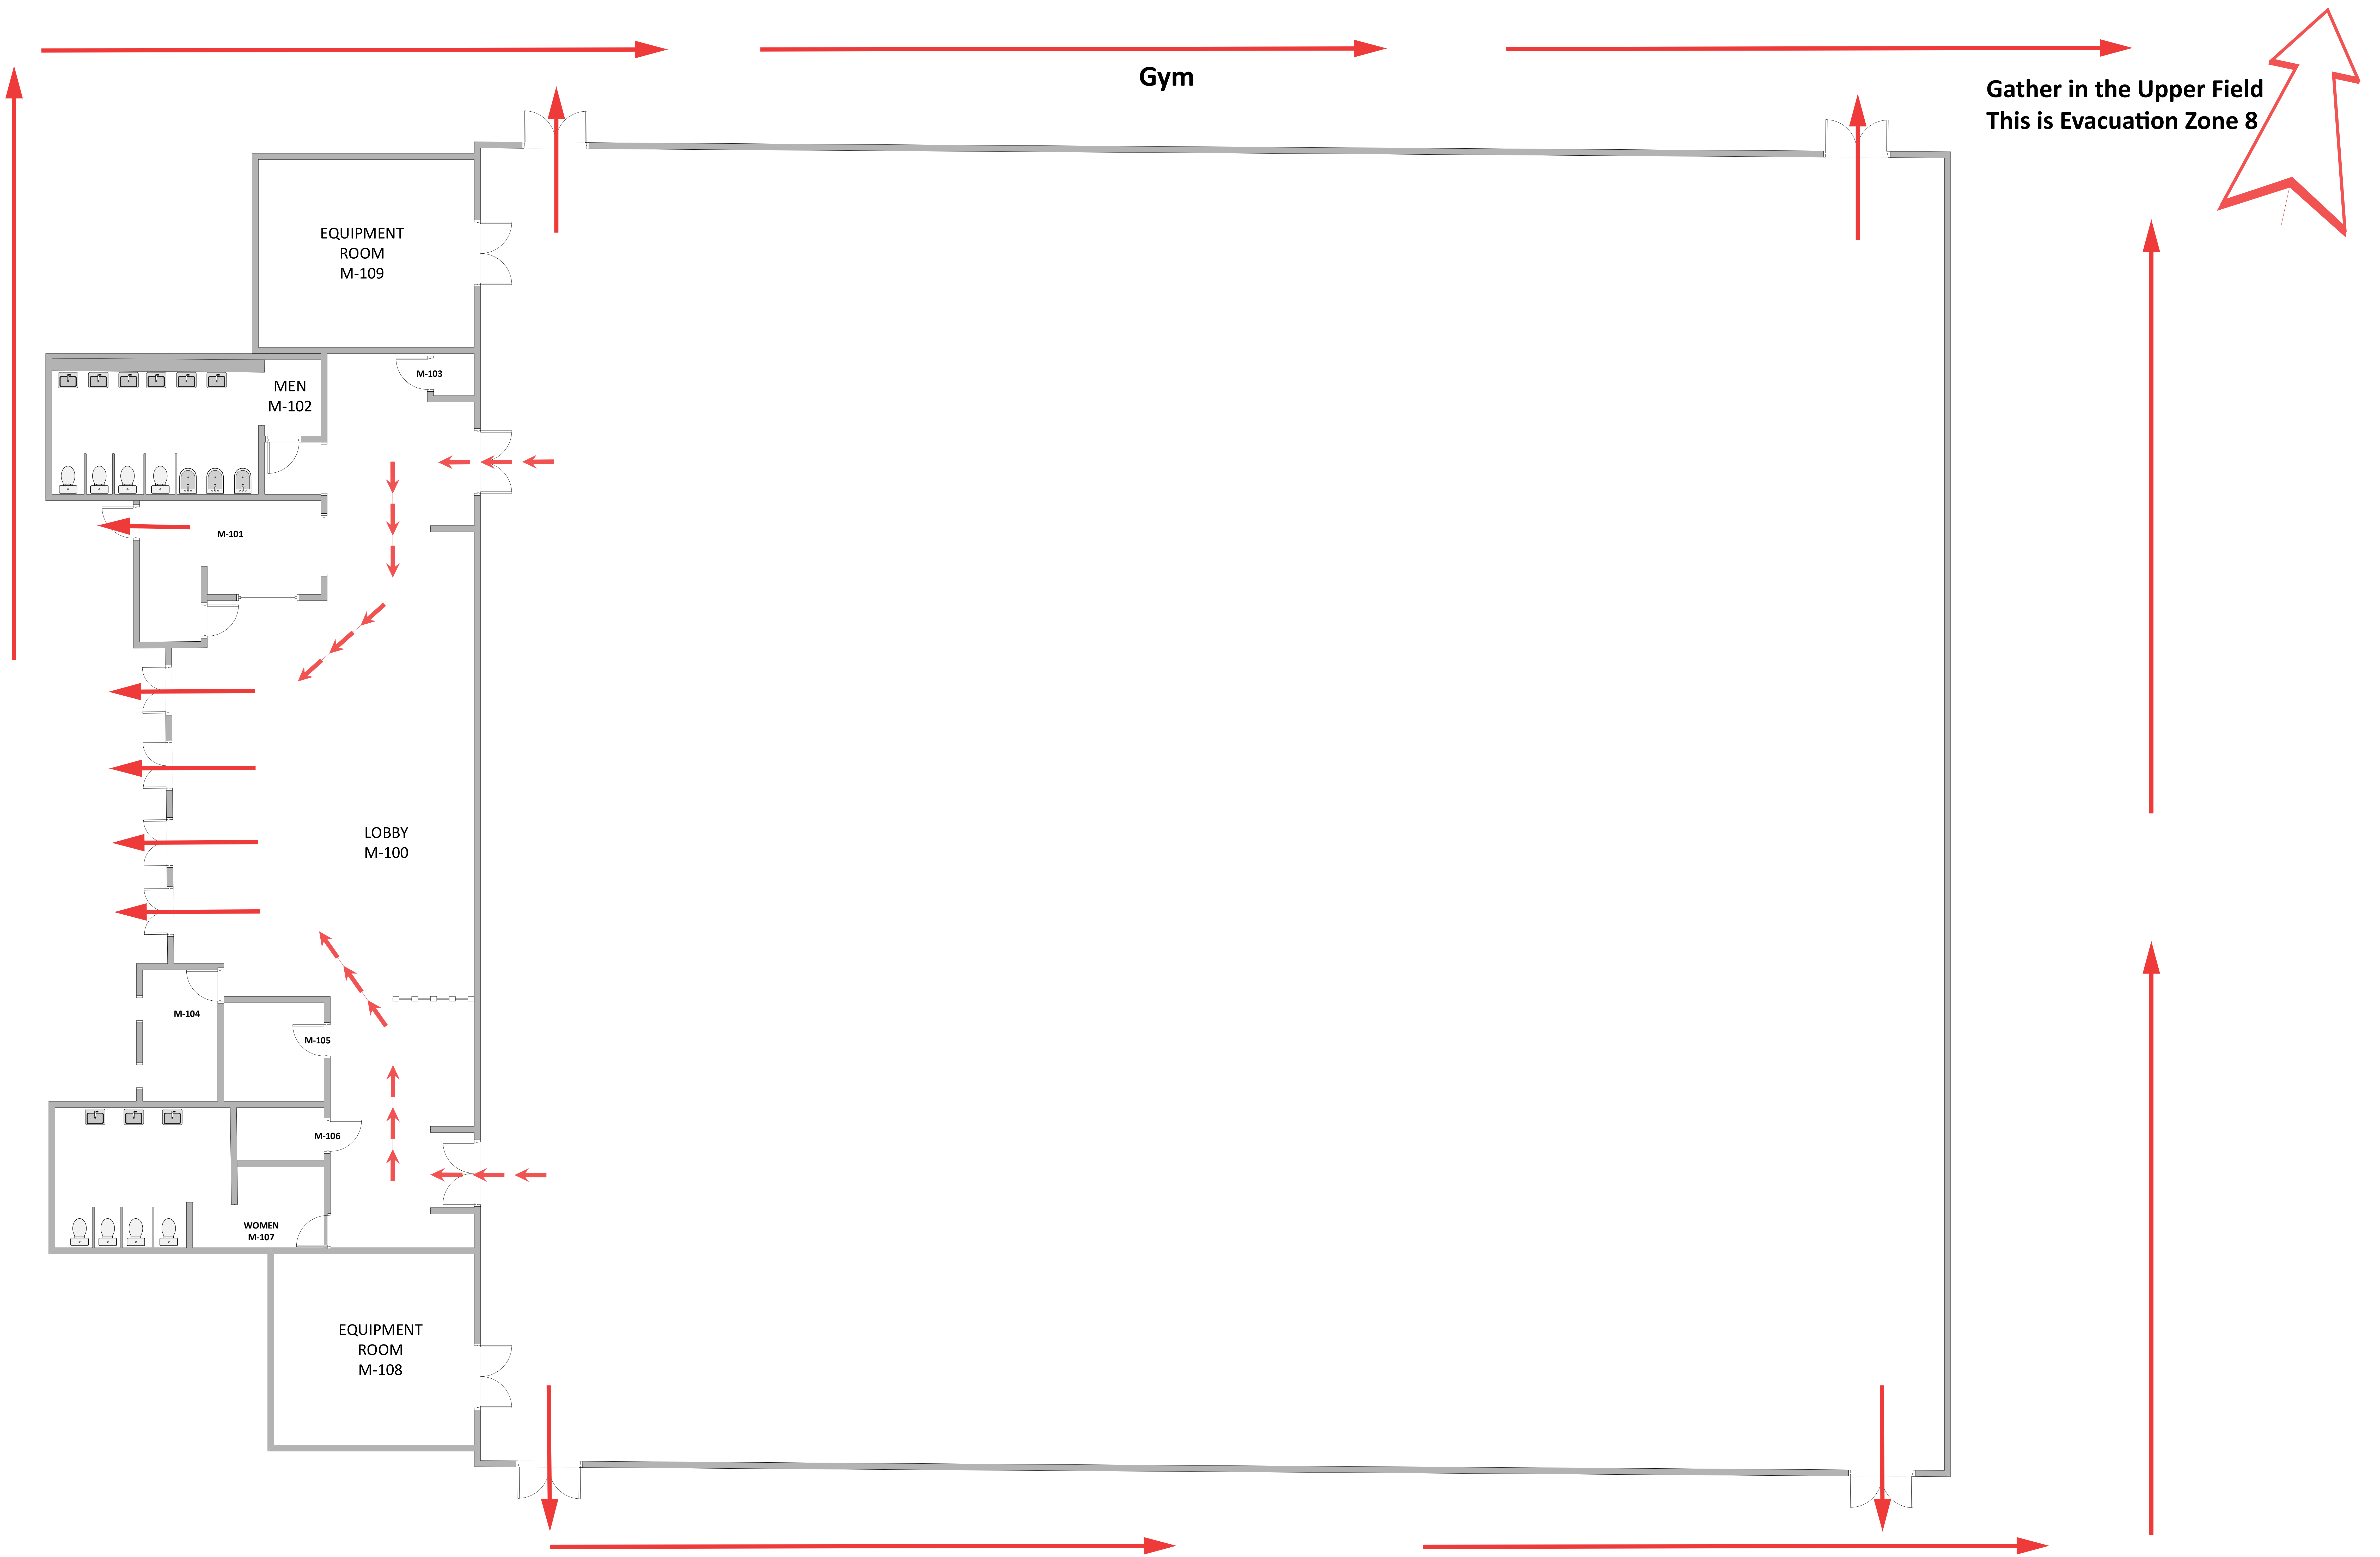

Evacuation Routes

I-400

Evacuation Route First Floor

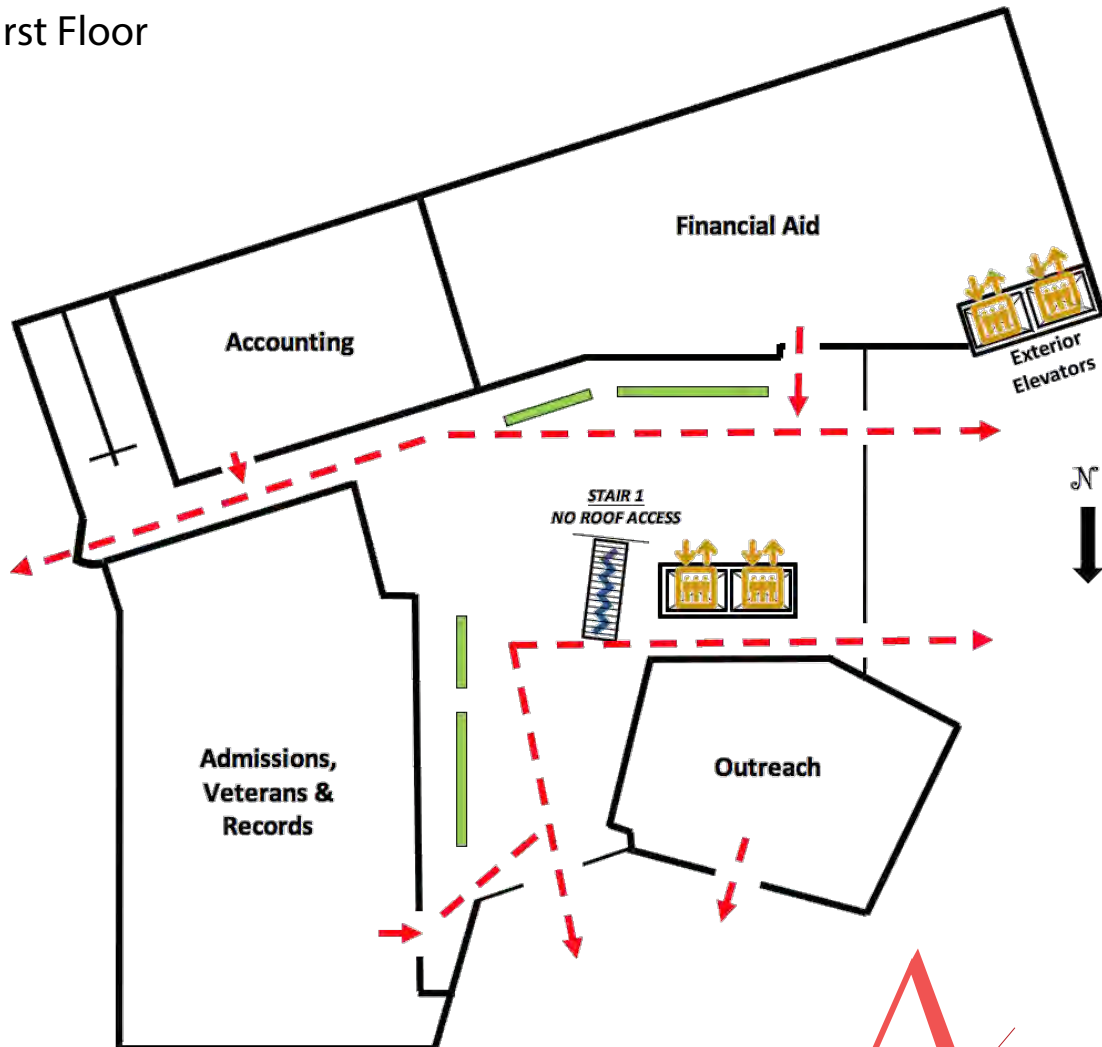

KEY



STAIRS




ELEVATOR



EXIT ROUTE


FIRE ALARM IS IDENTIFIED BY AN ELECTRONIC HORN
AND STROBE LIGHTS

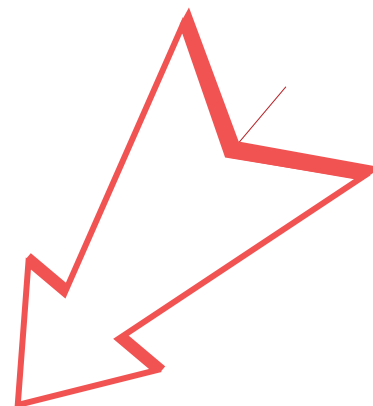

**Gather in Parking Lot #1
This is Evacuation Zone 6**

Evacuation Route Second Floor

I-400

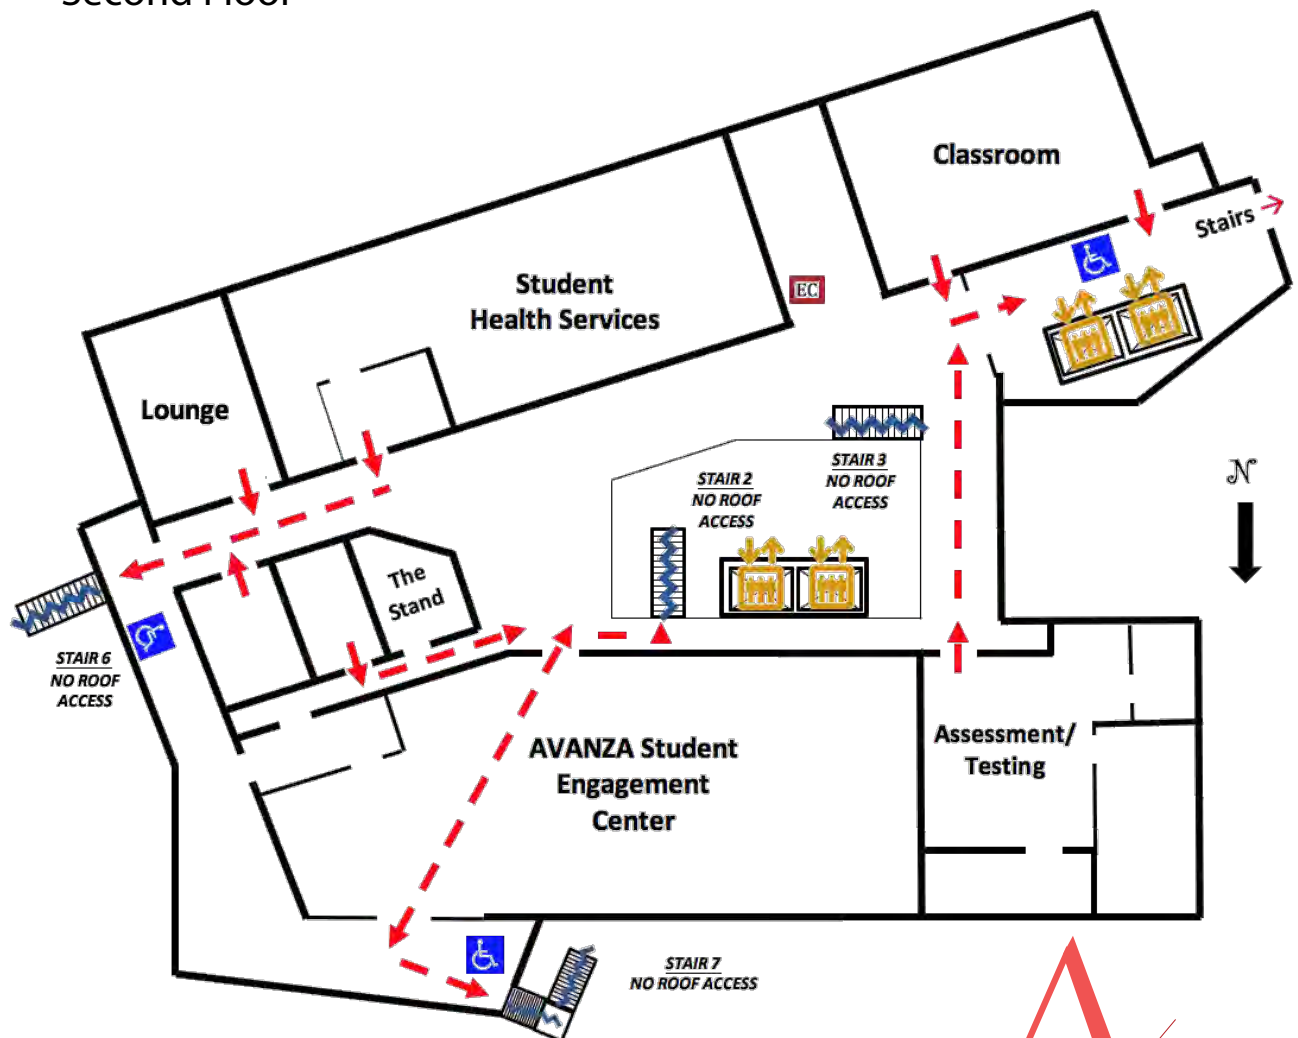

KEY


-  STAIRS
-  ELEVATOR
-  EXIT ROUTE
-  EVACUATION CHAIR
-  AREA OF REFUGE OR RESCUE ASSISTANCE

FIRE ALARM IS IDENTIFIED BY AN ELECTRONIC HORN AND STROBE LIGHTS

**Gather in Parking Lot #1
This is Evacuation Zone 6**

Evacuation Route Third Floor

I-400

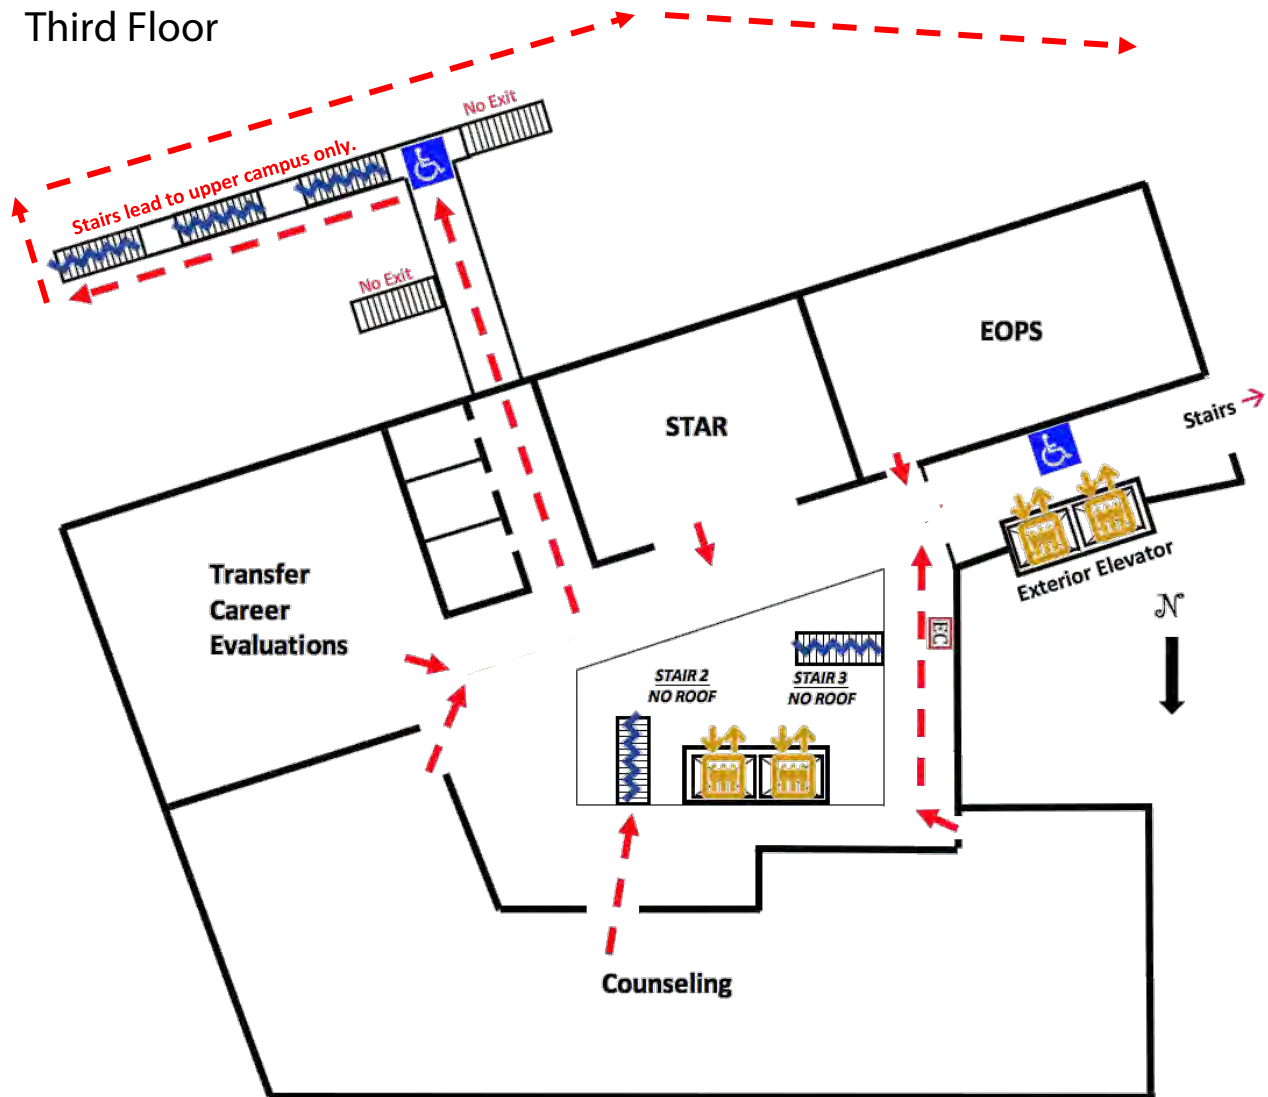

KEY


-  STAIRS
-  ELEVATOR
-  EXIT ROUTE
-  EVACUATION CHAIR
-  AREA OF REFUGE OR RESCUE ASSISTANCE

FIRE ALARM IS IDENTIFIED BY AN ELECTRONIC HORN
AND STROBE LIGHTS

**Gather in Parking Lot #1
This is Evacuation Zone 6**

Evacuation Route
Fourth Floor

I-400

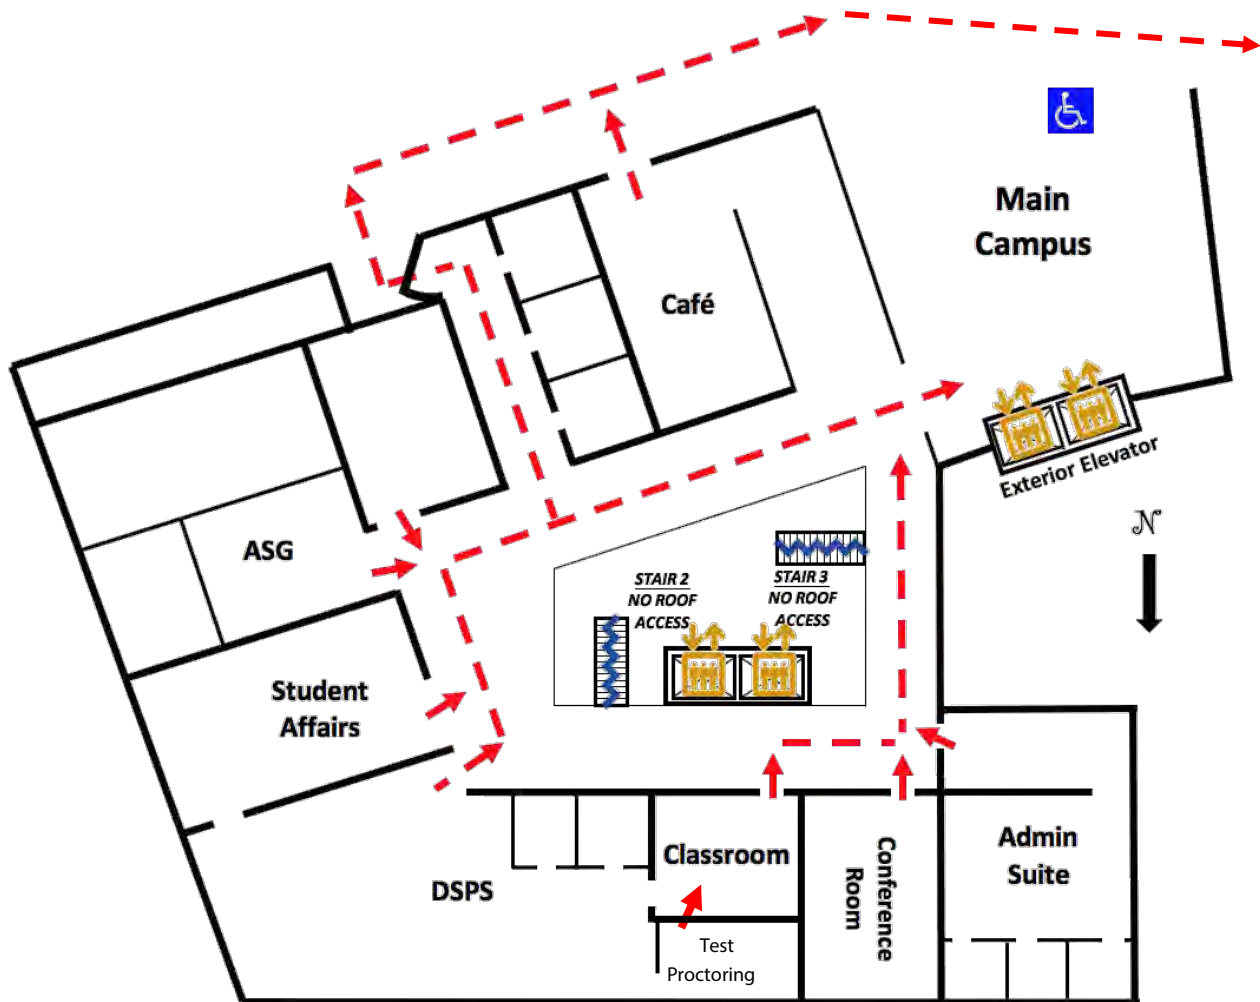

KEY



STAIRS



ELEVATOR



EXIT ROUTE




AREA OF REFUGE OR
RESCUE ASSISTANCE


FIRE ALARM IS IDENTIFIED BY AN ELECTRONIC HORN
AND STROBE LIGHTS

**Gather in Parking Lot #1
This is Evacuation Zone 6**

K-100


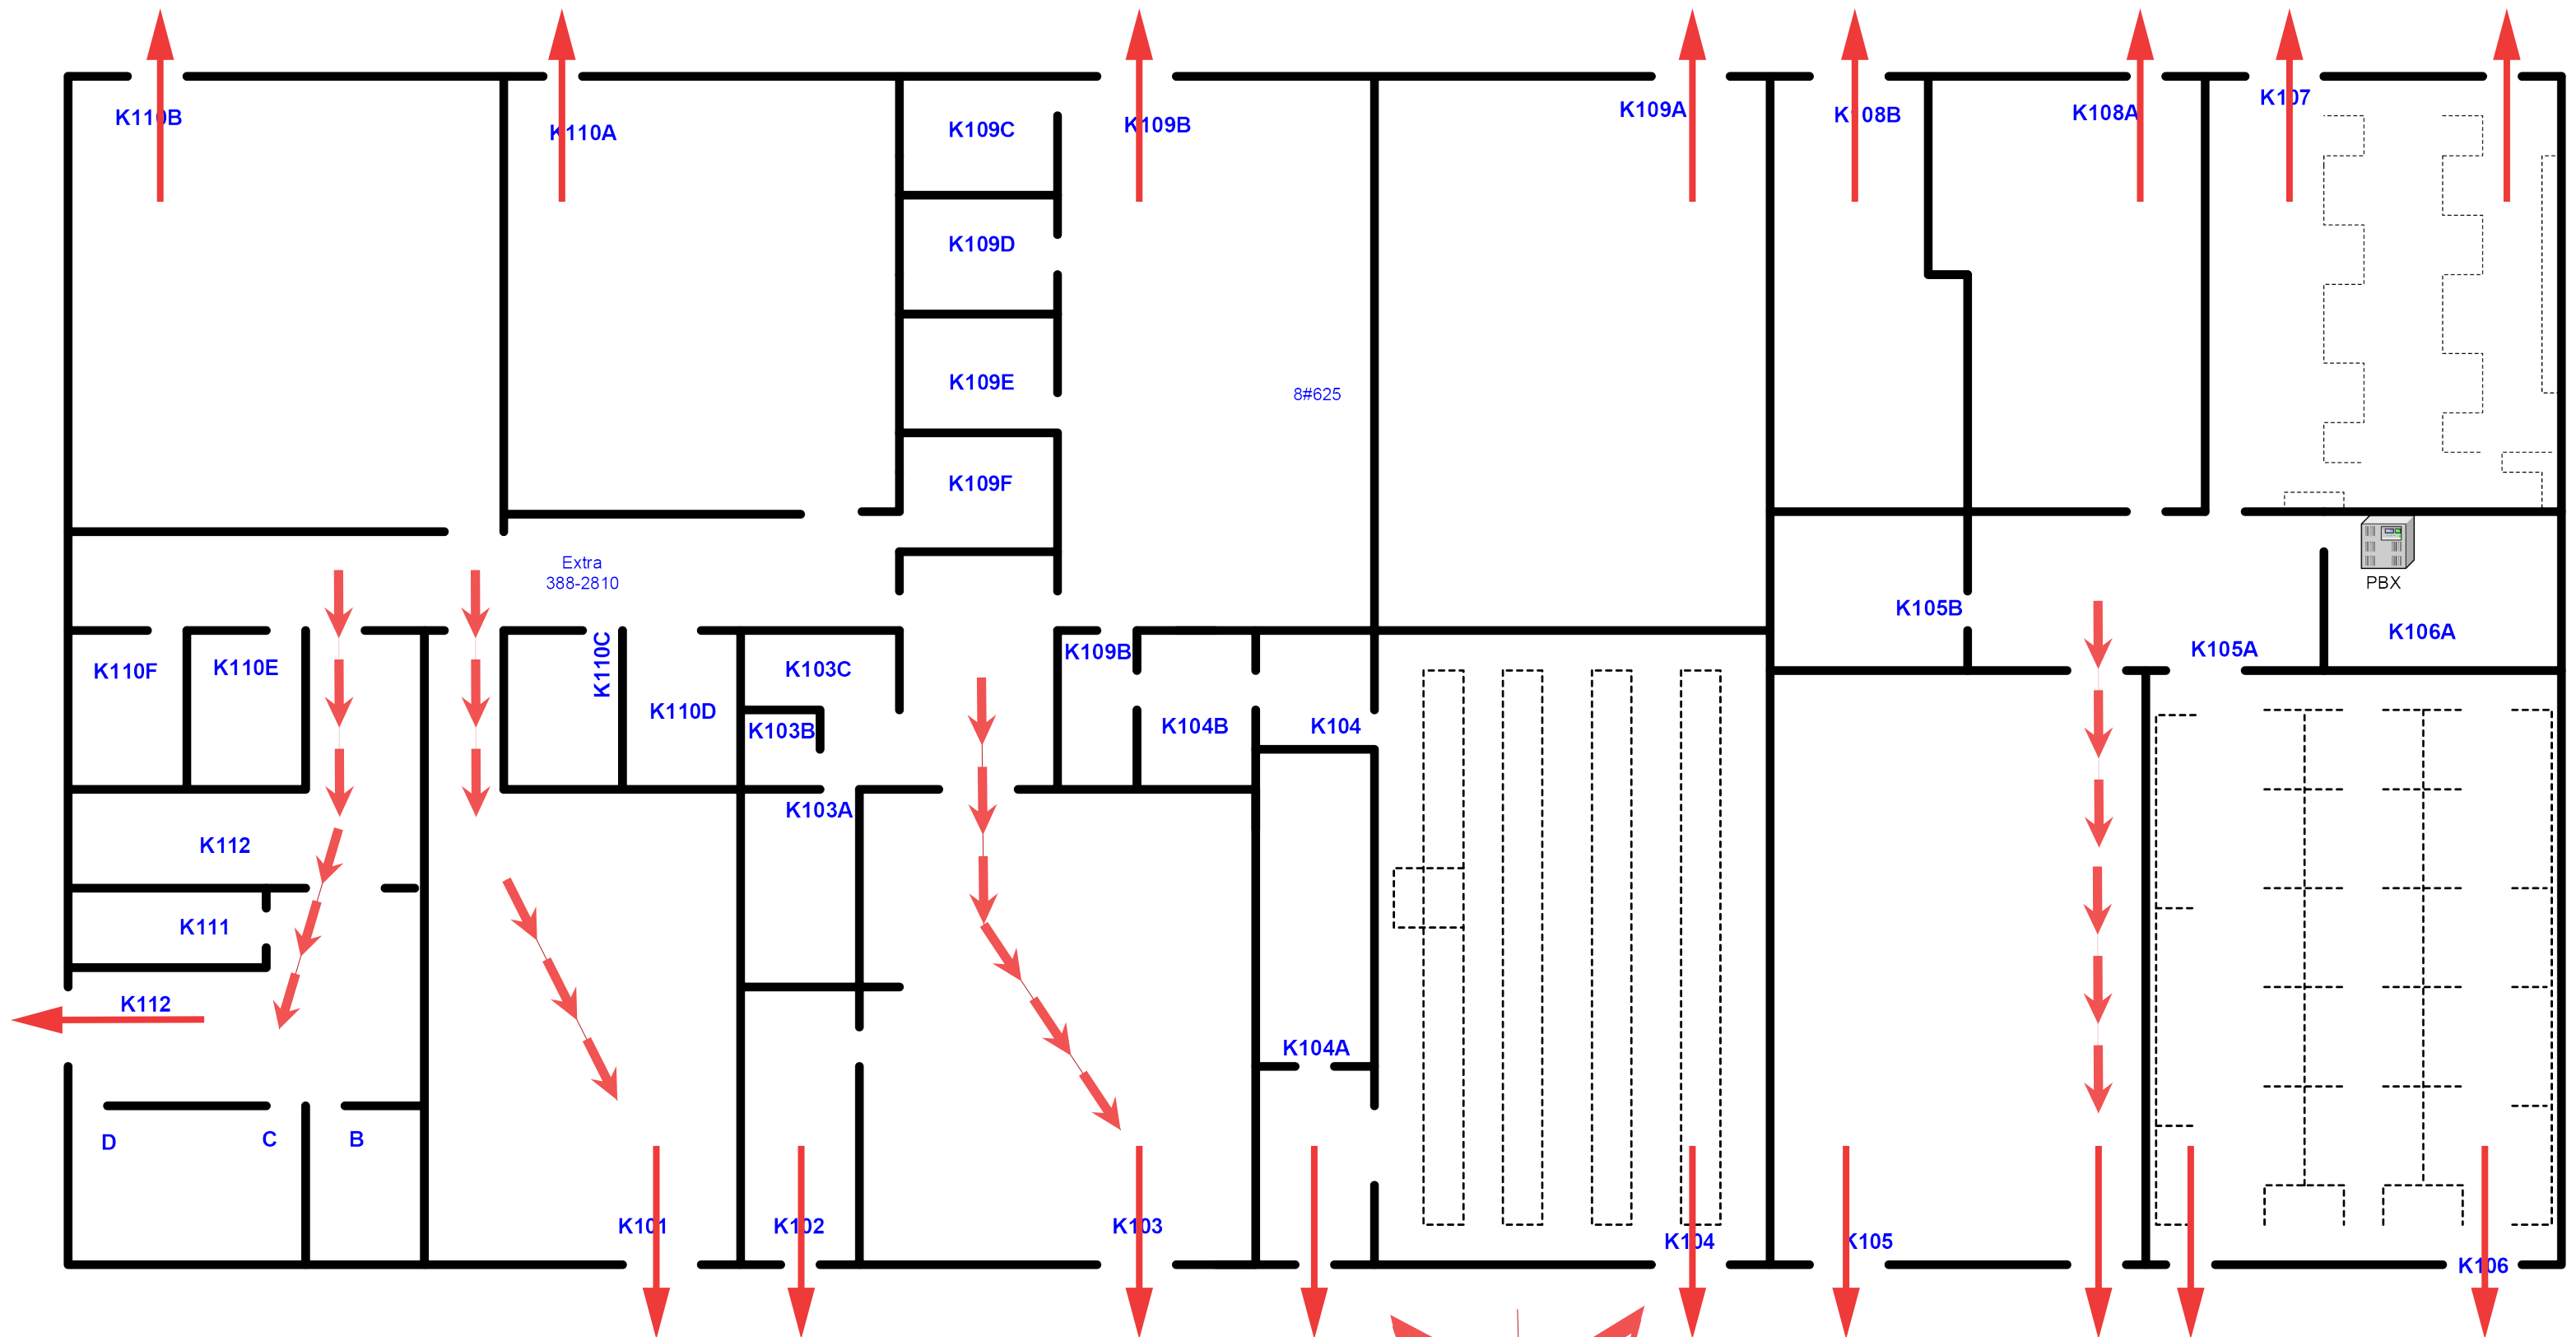


**Gather in Mesa Commons Quad
This is Evacuation Zone 7**

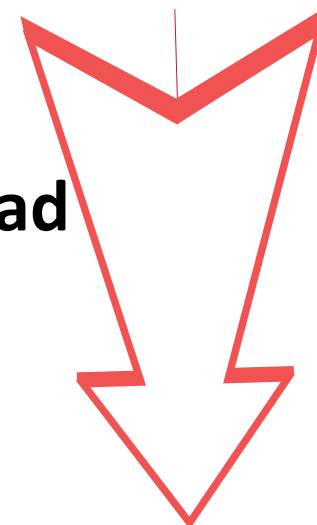


K-200


**Gather at the Bottom of the
Stairs in Parking Lot #1
This is Evacuation Zone 6A**

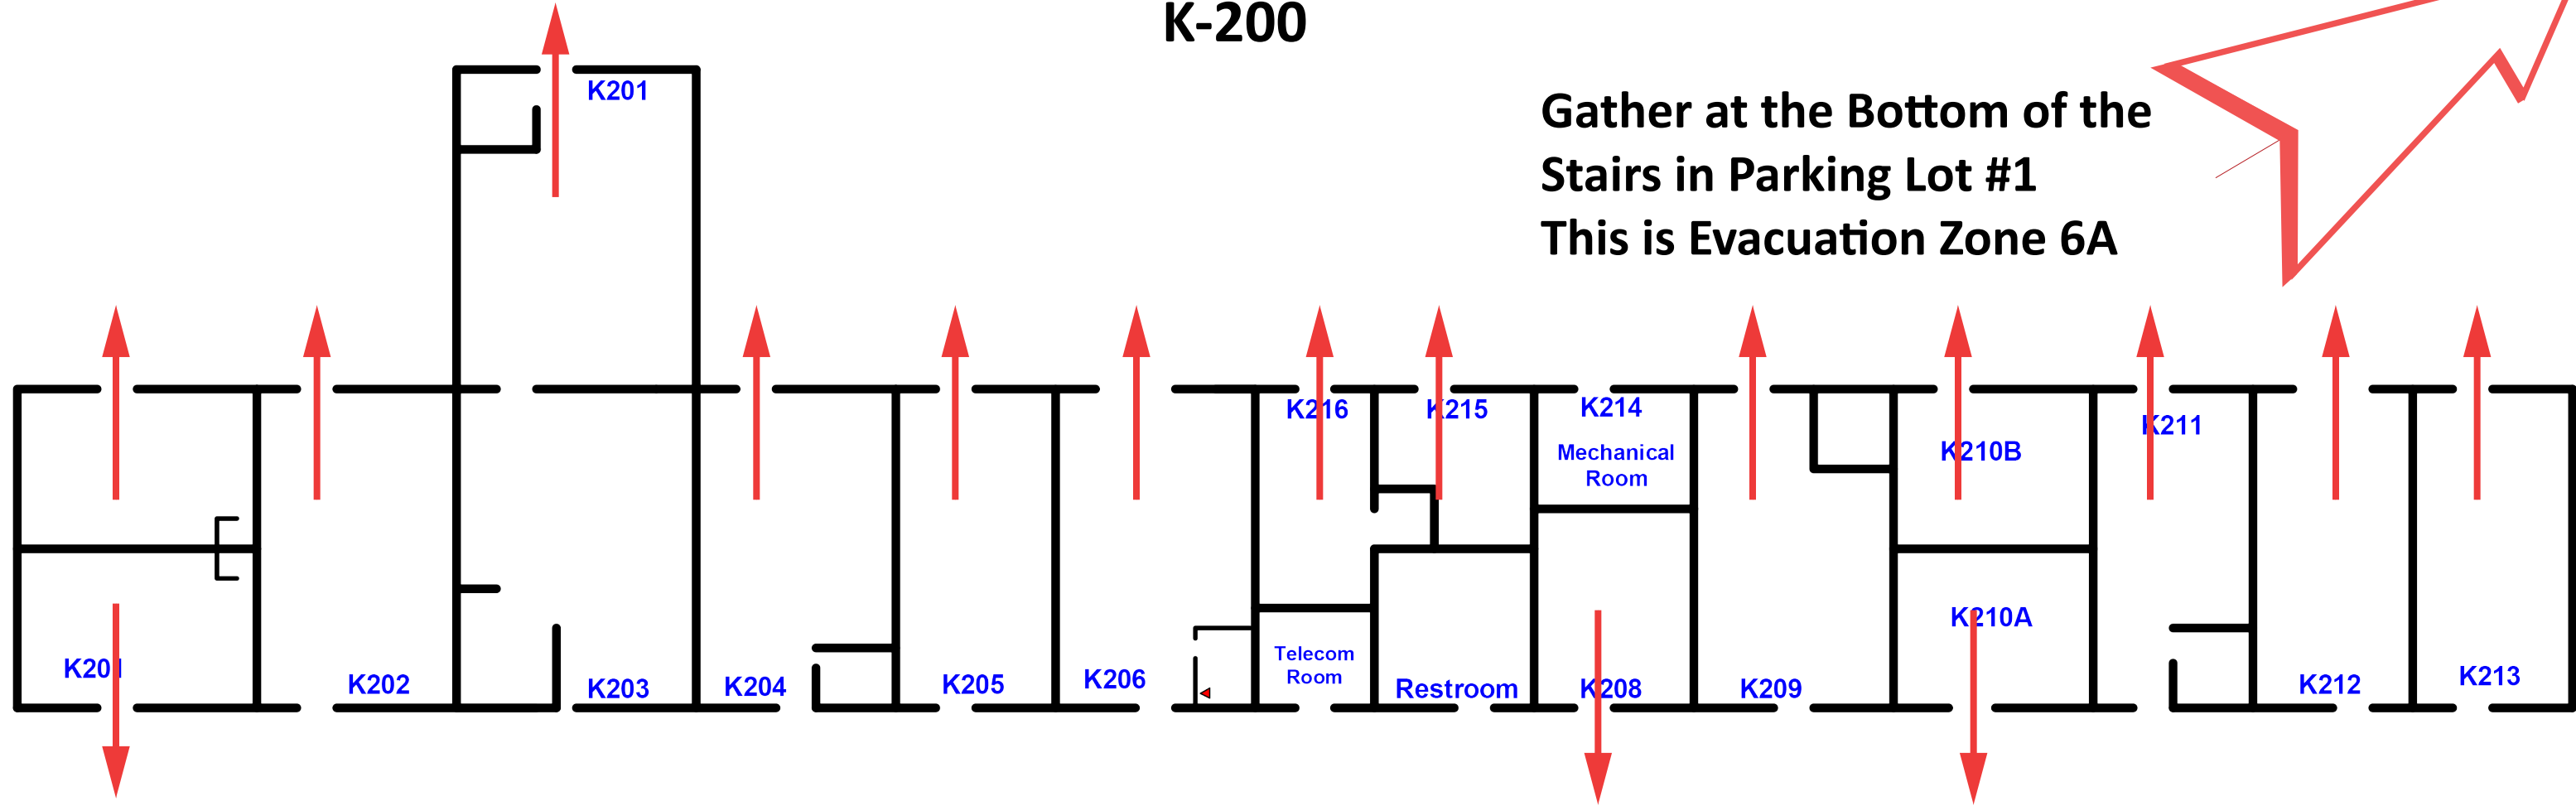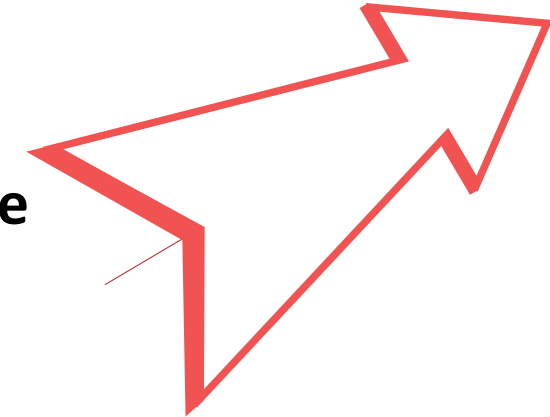


Gather in The Upper Field
This is Evacuation Zone 8

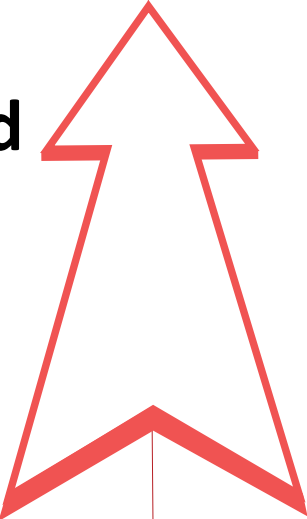

L-100

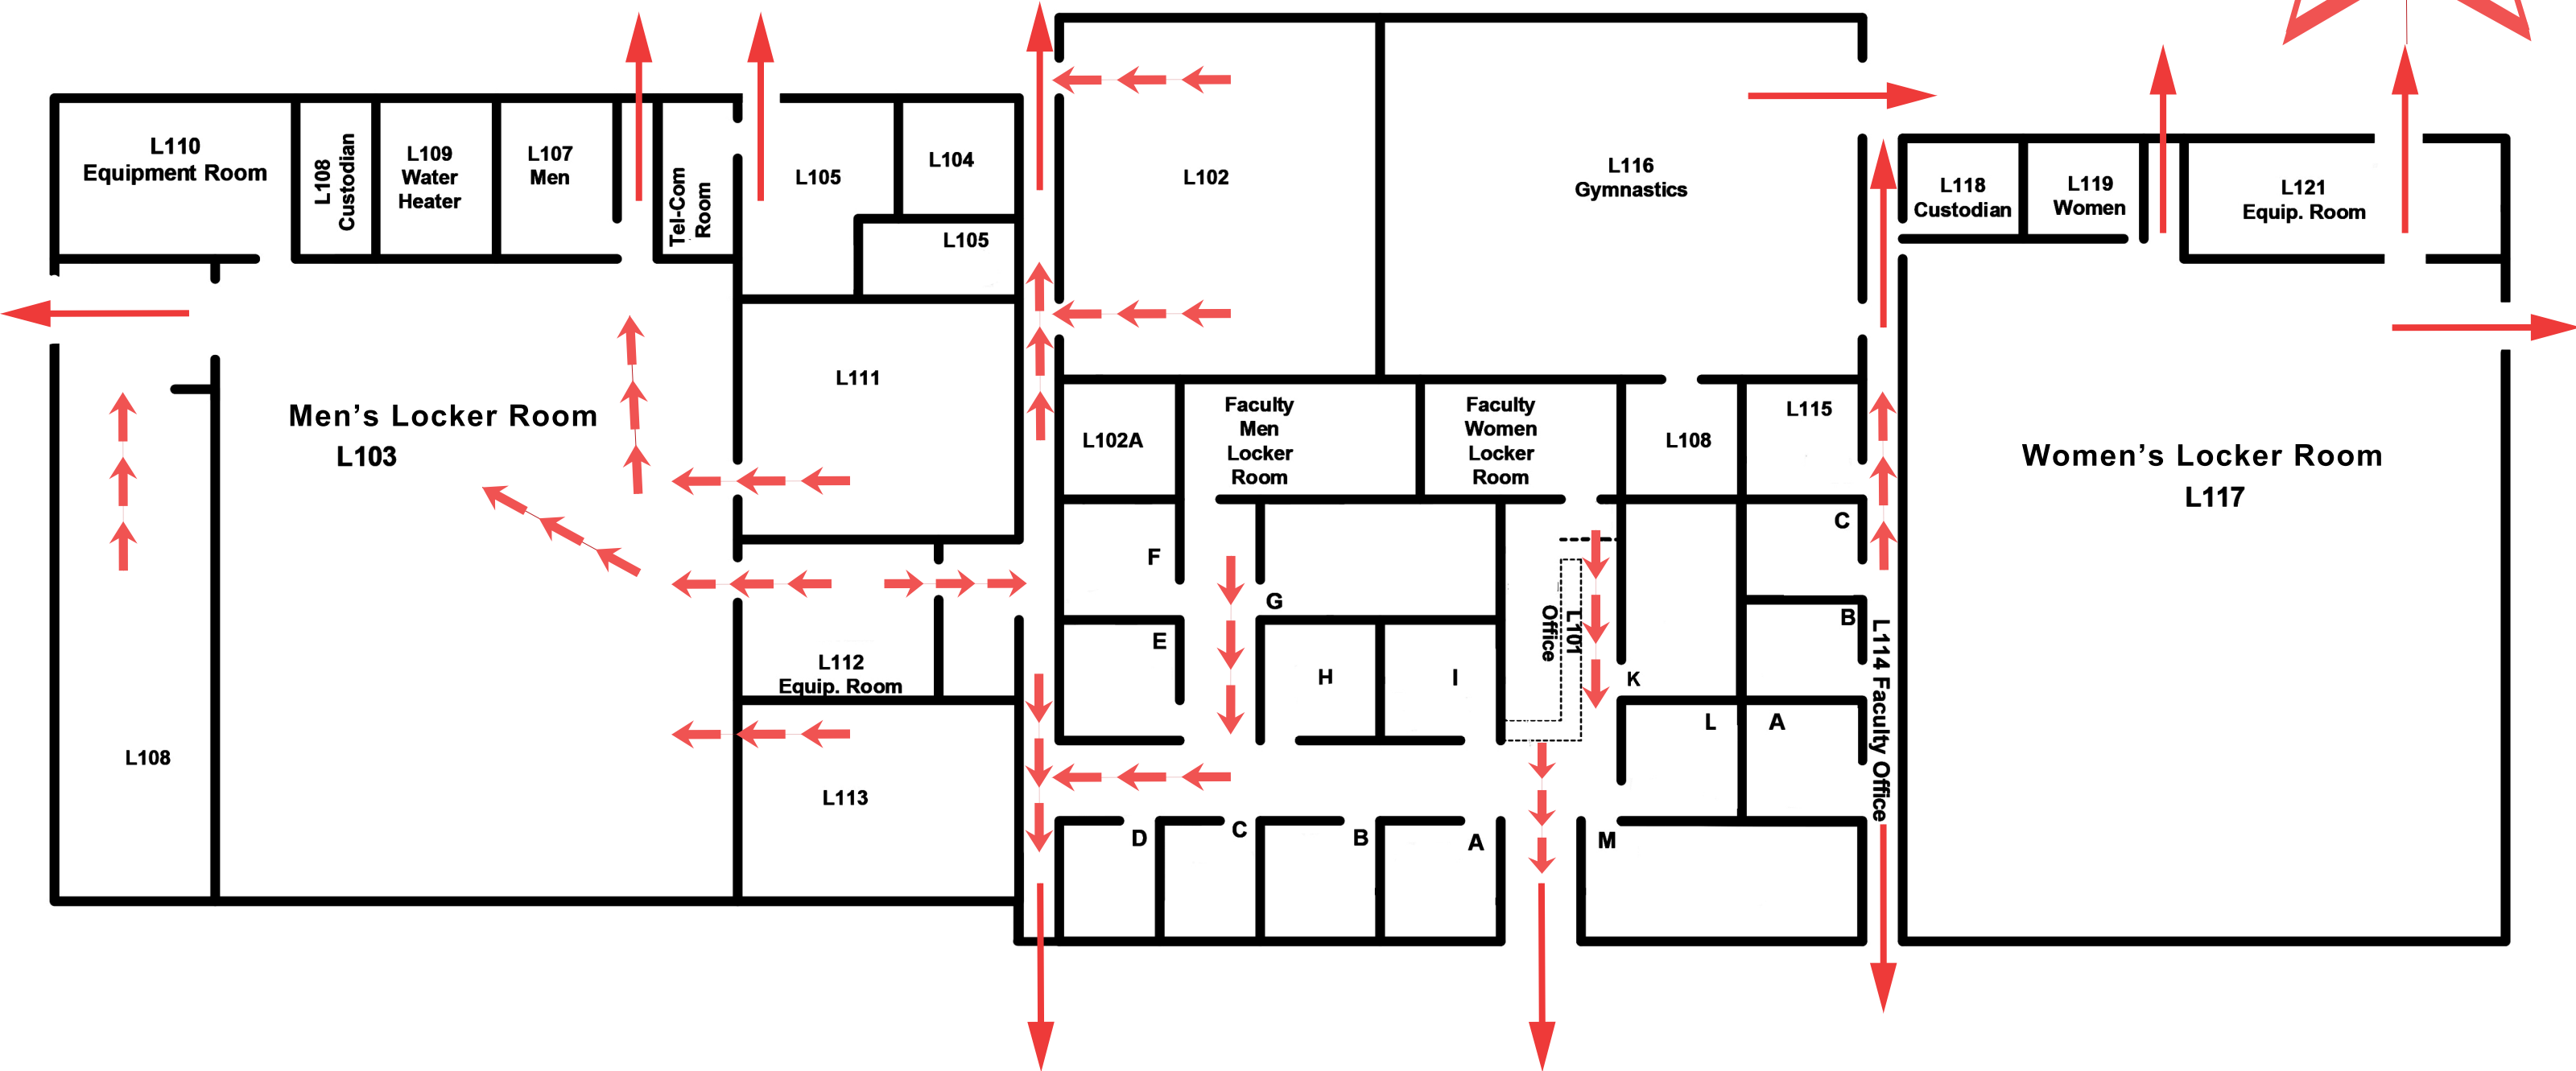


L-200

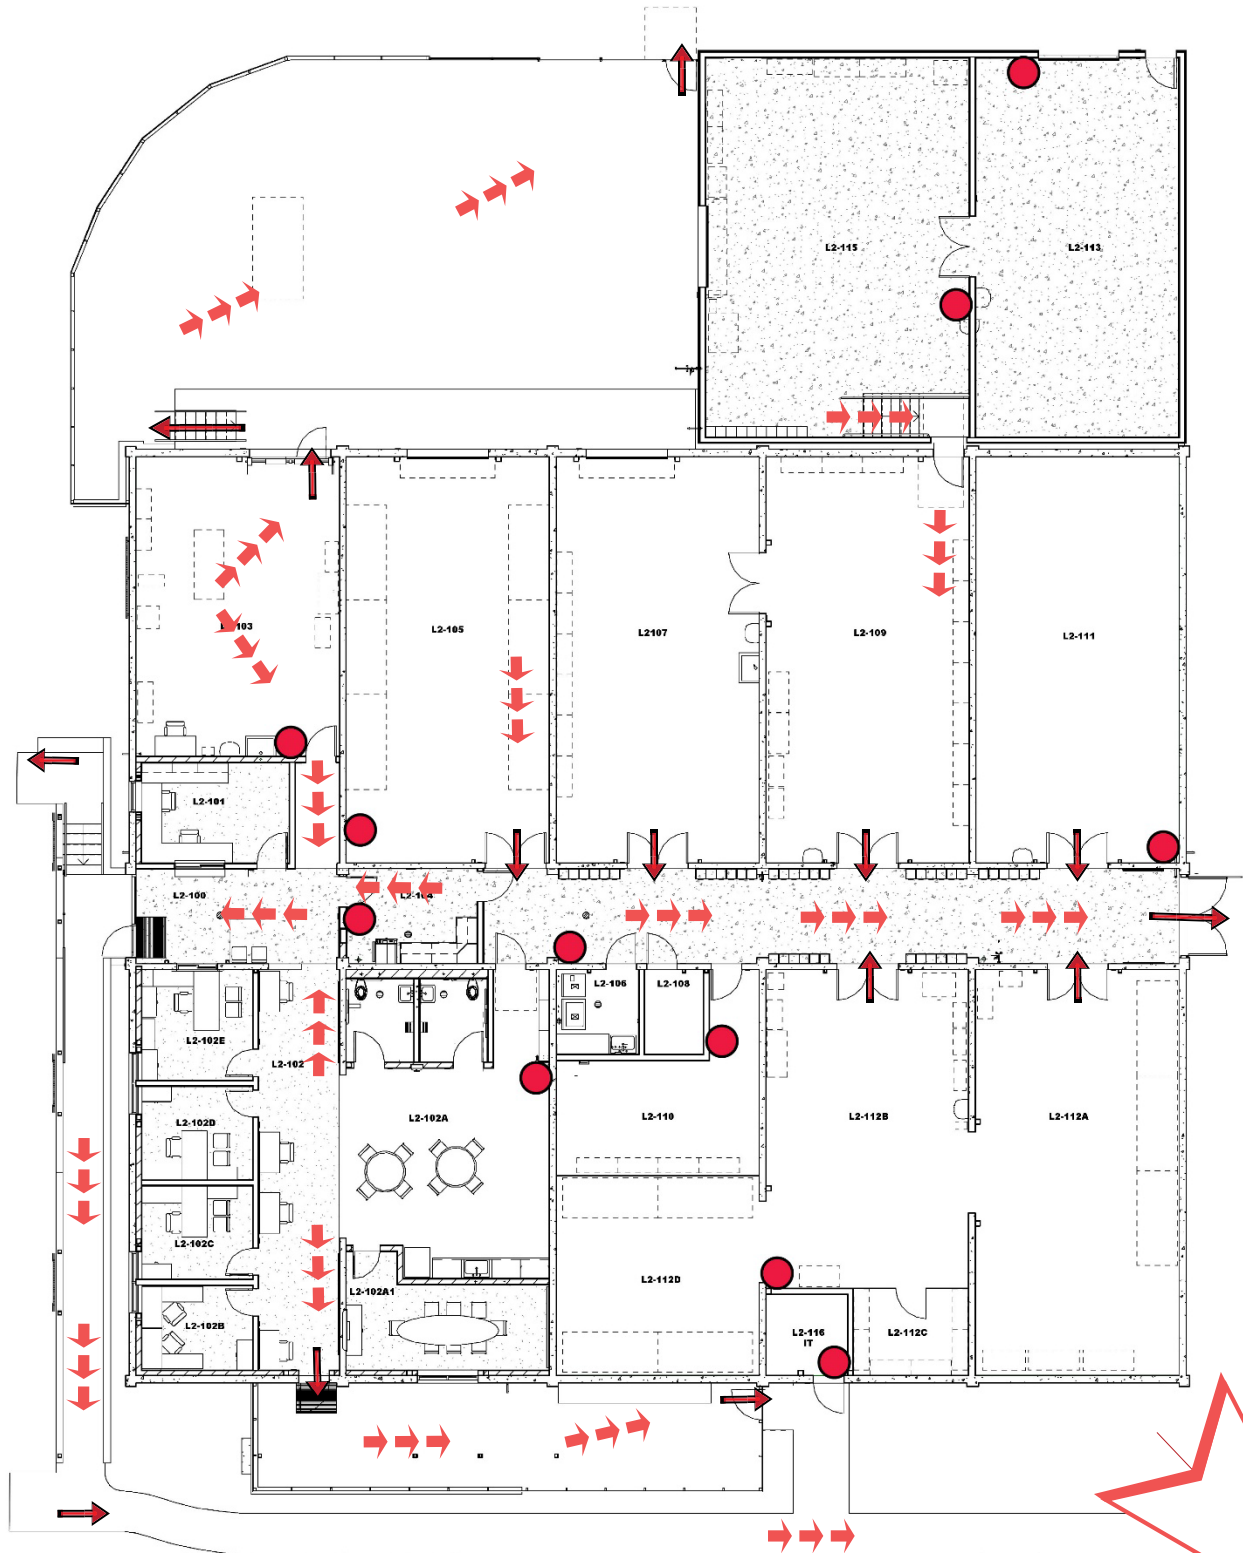


Gather on Upper Field
This is evacuation zone 8


LRC 1st Floor

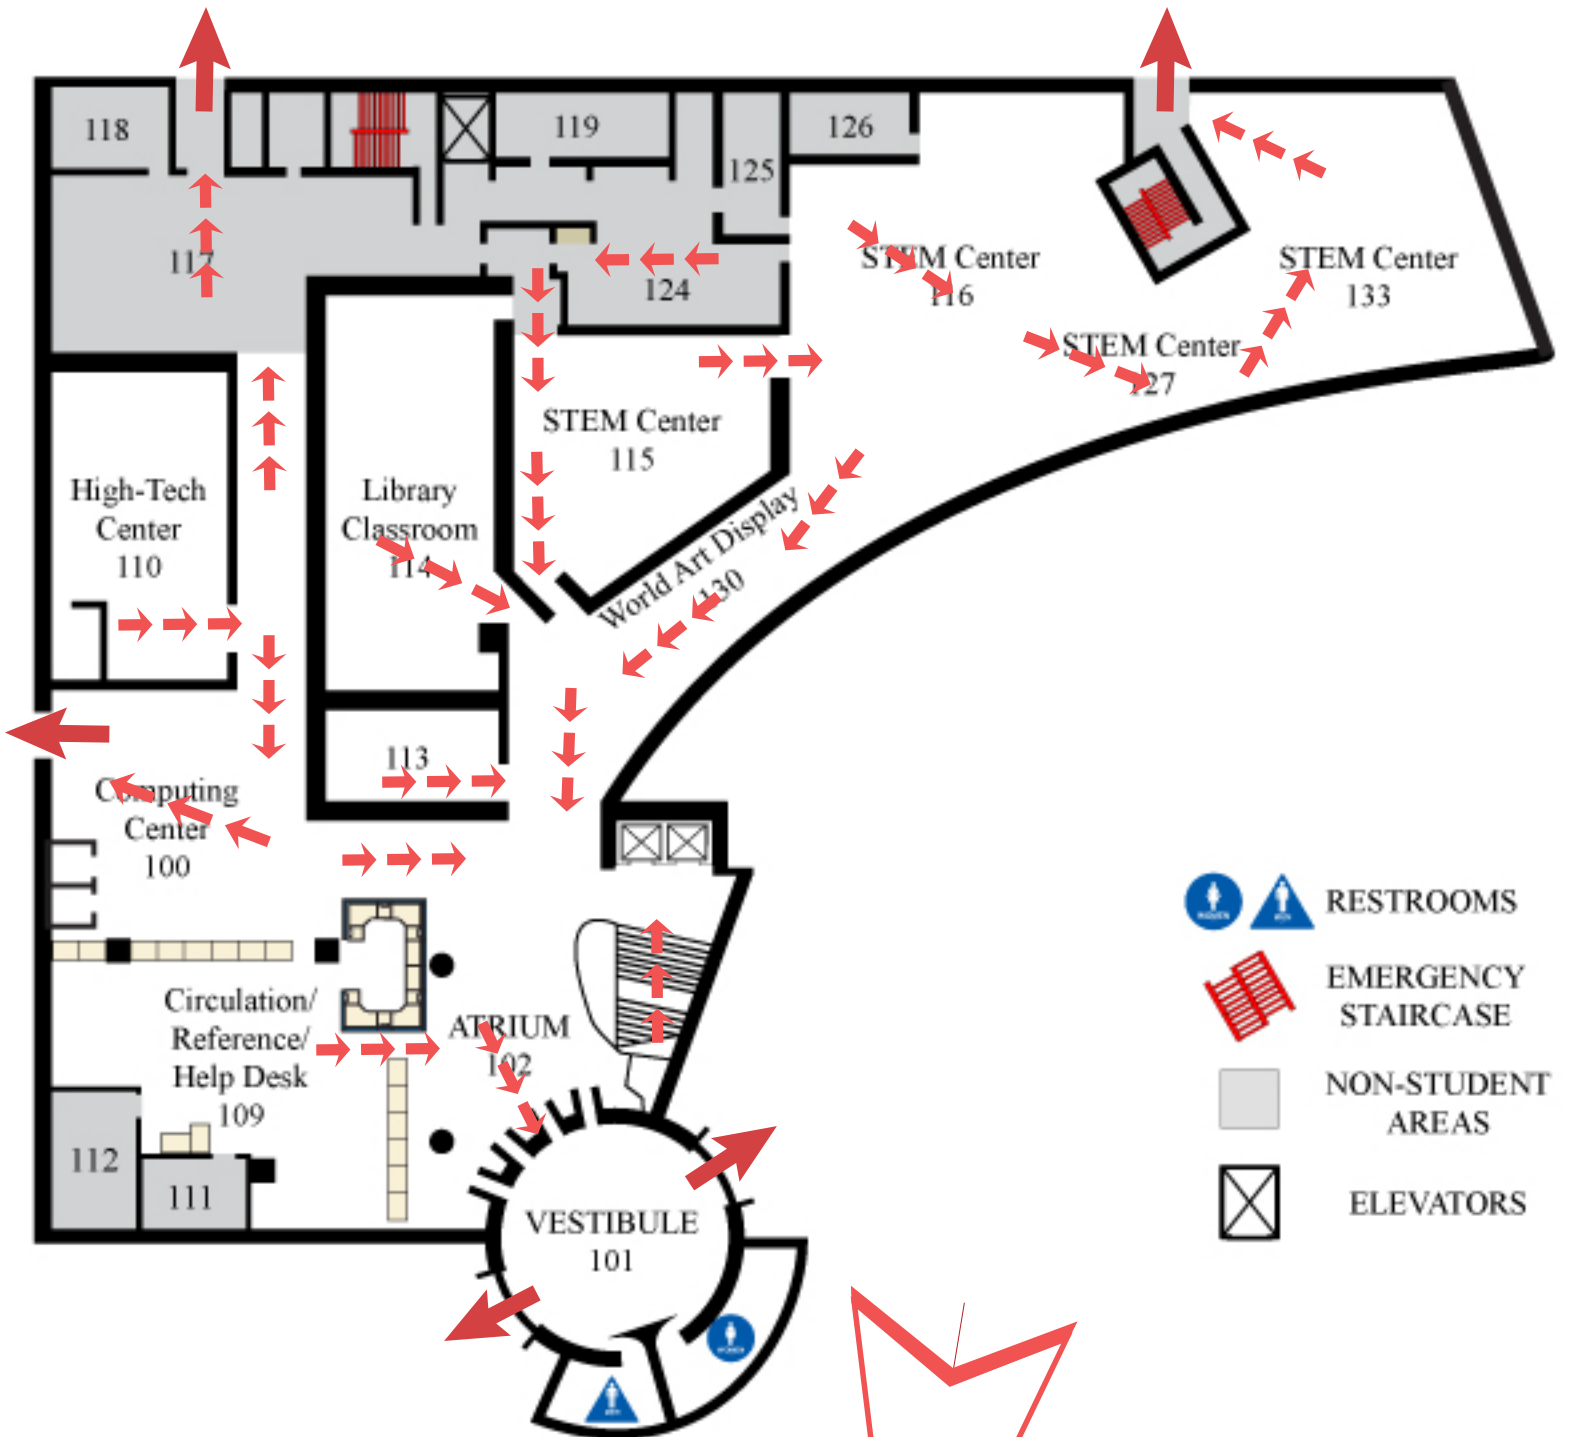

Gather at Lot 10
This is Evacuation Zone 3

LRC 2nd Floor

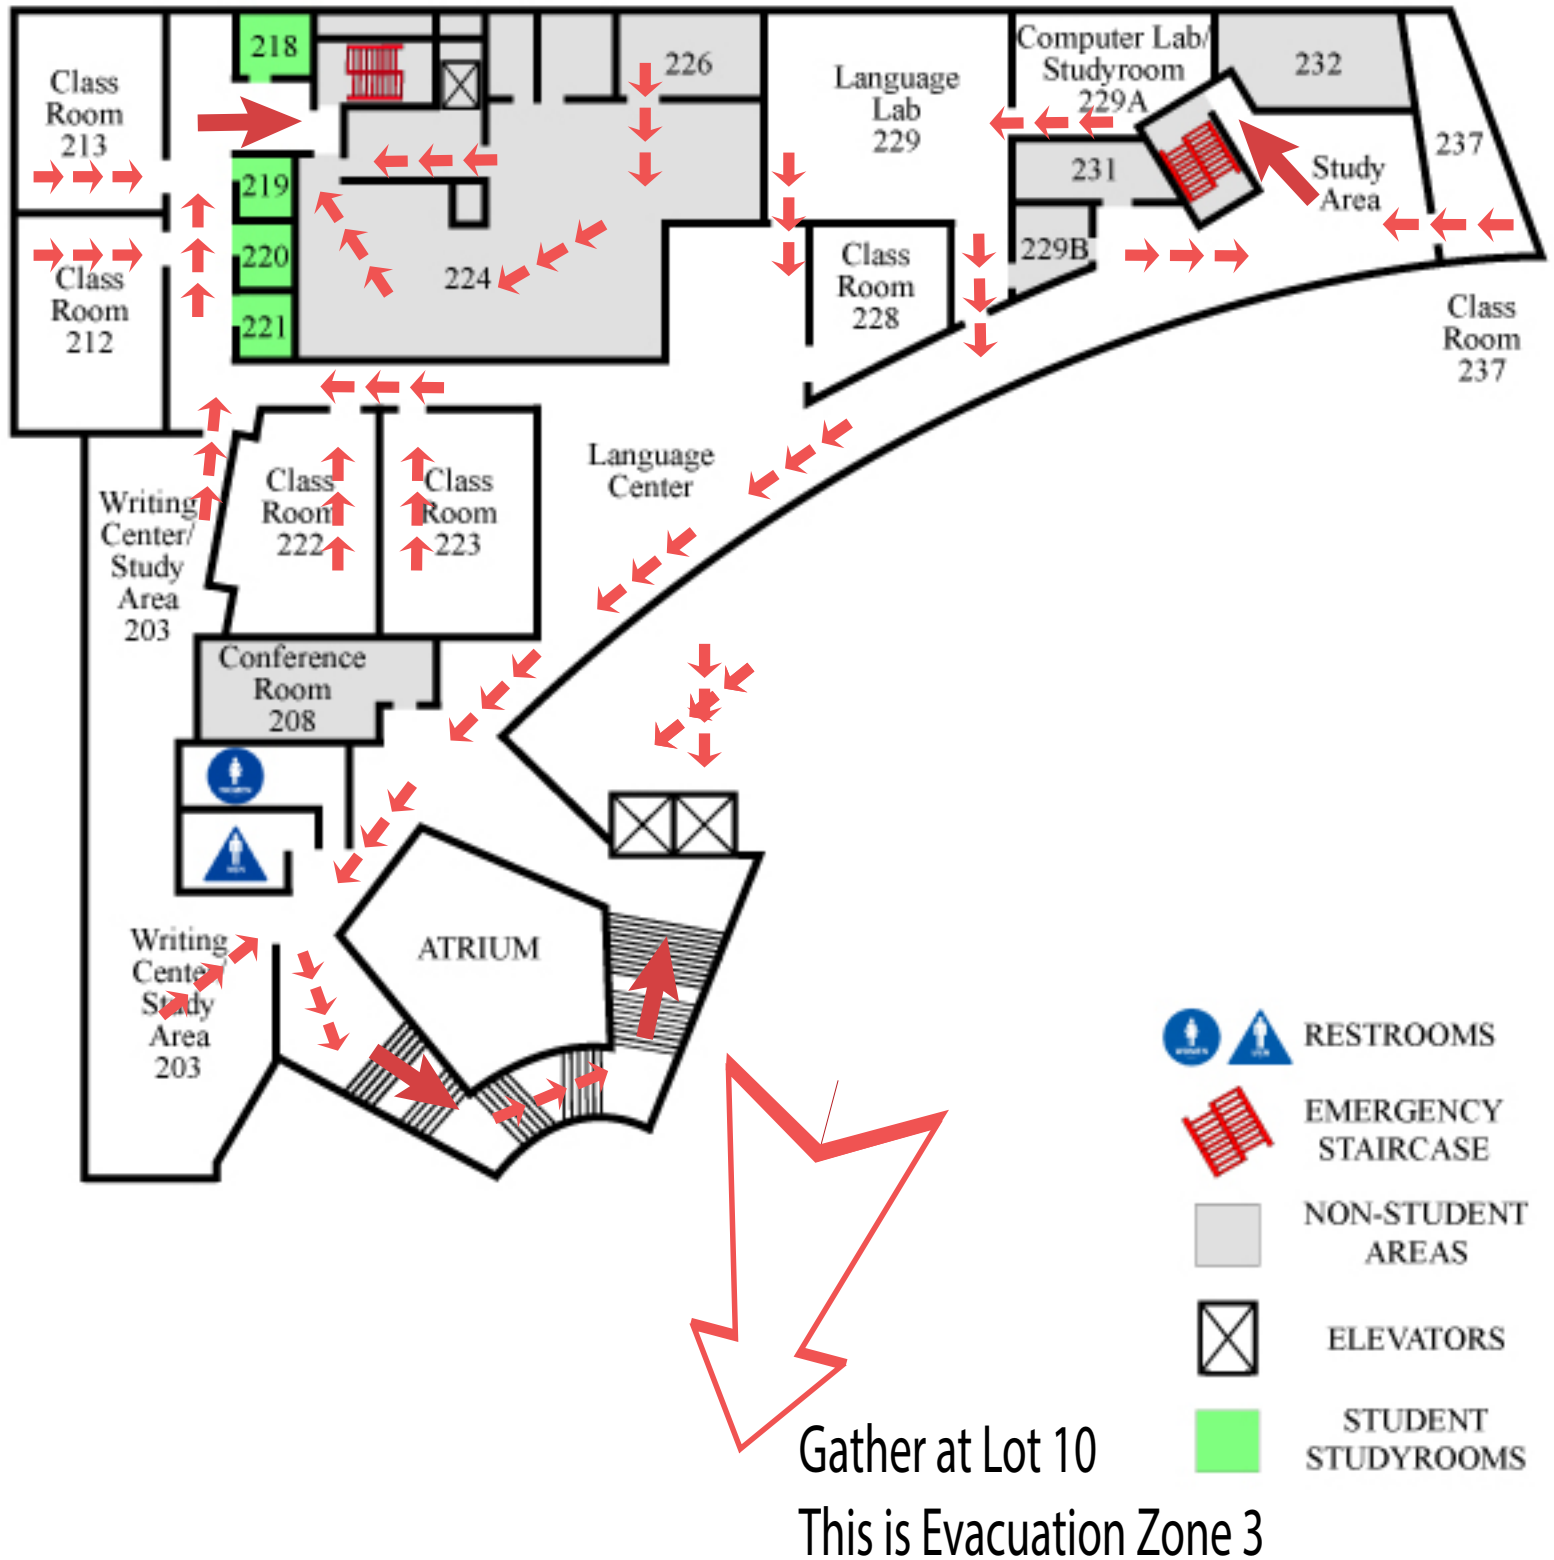


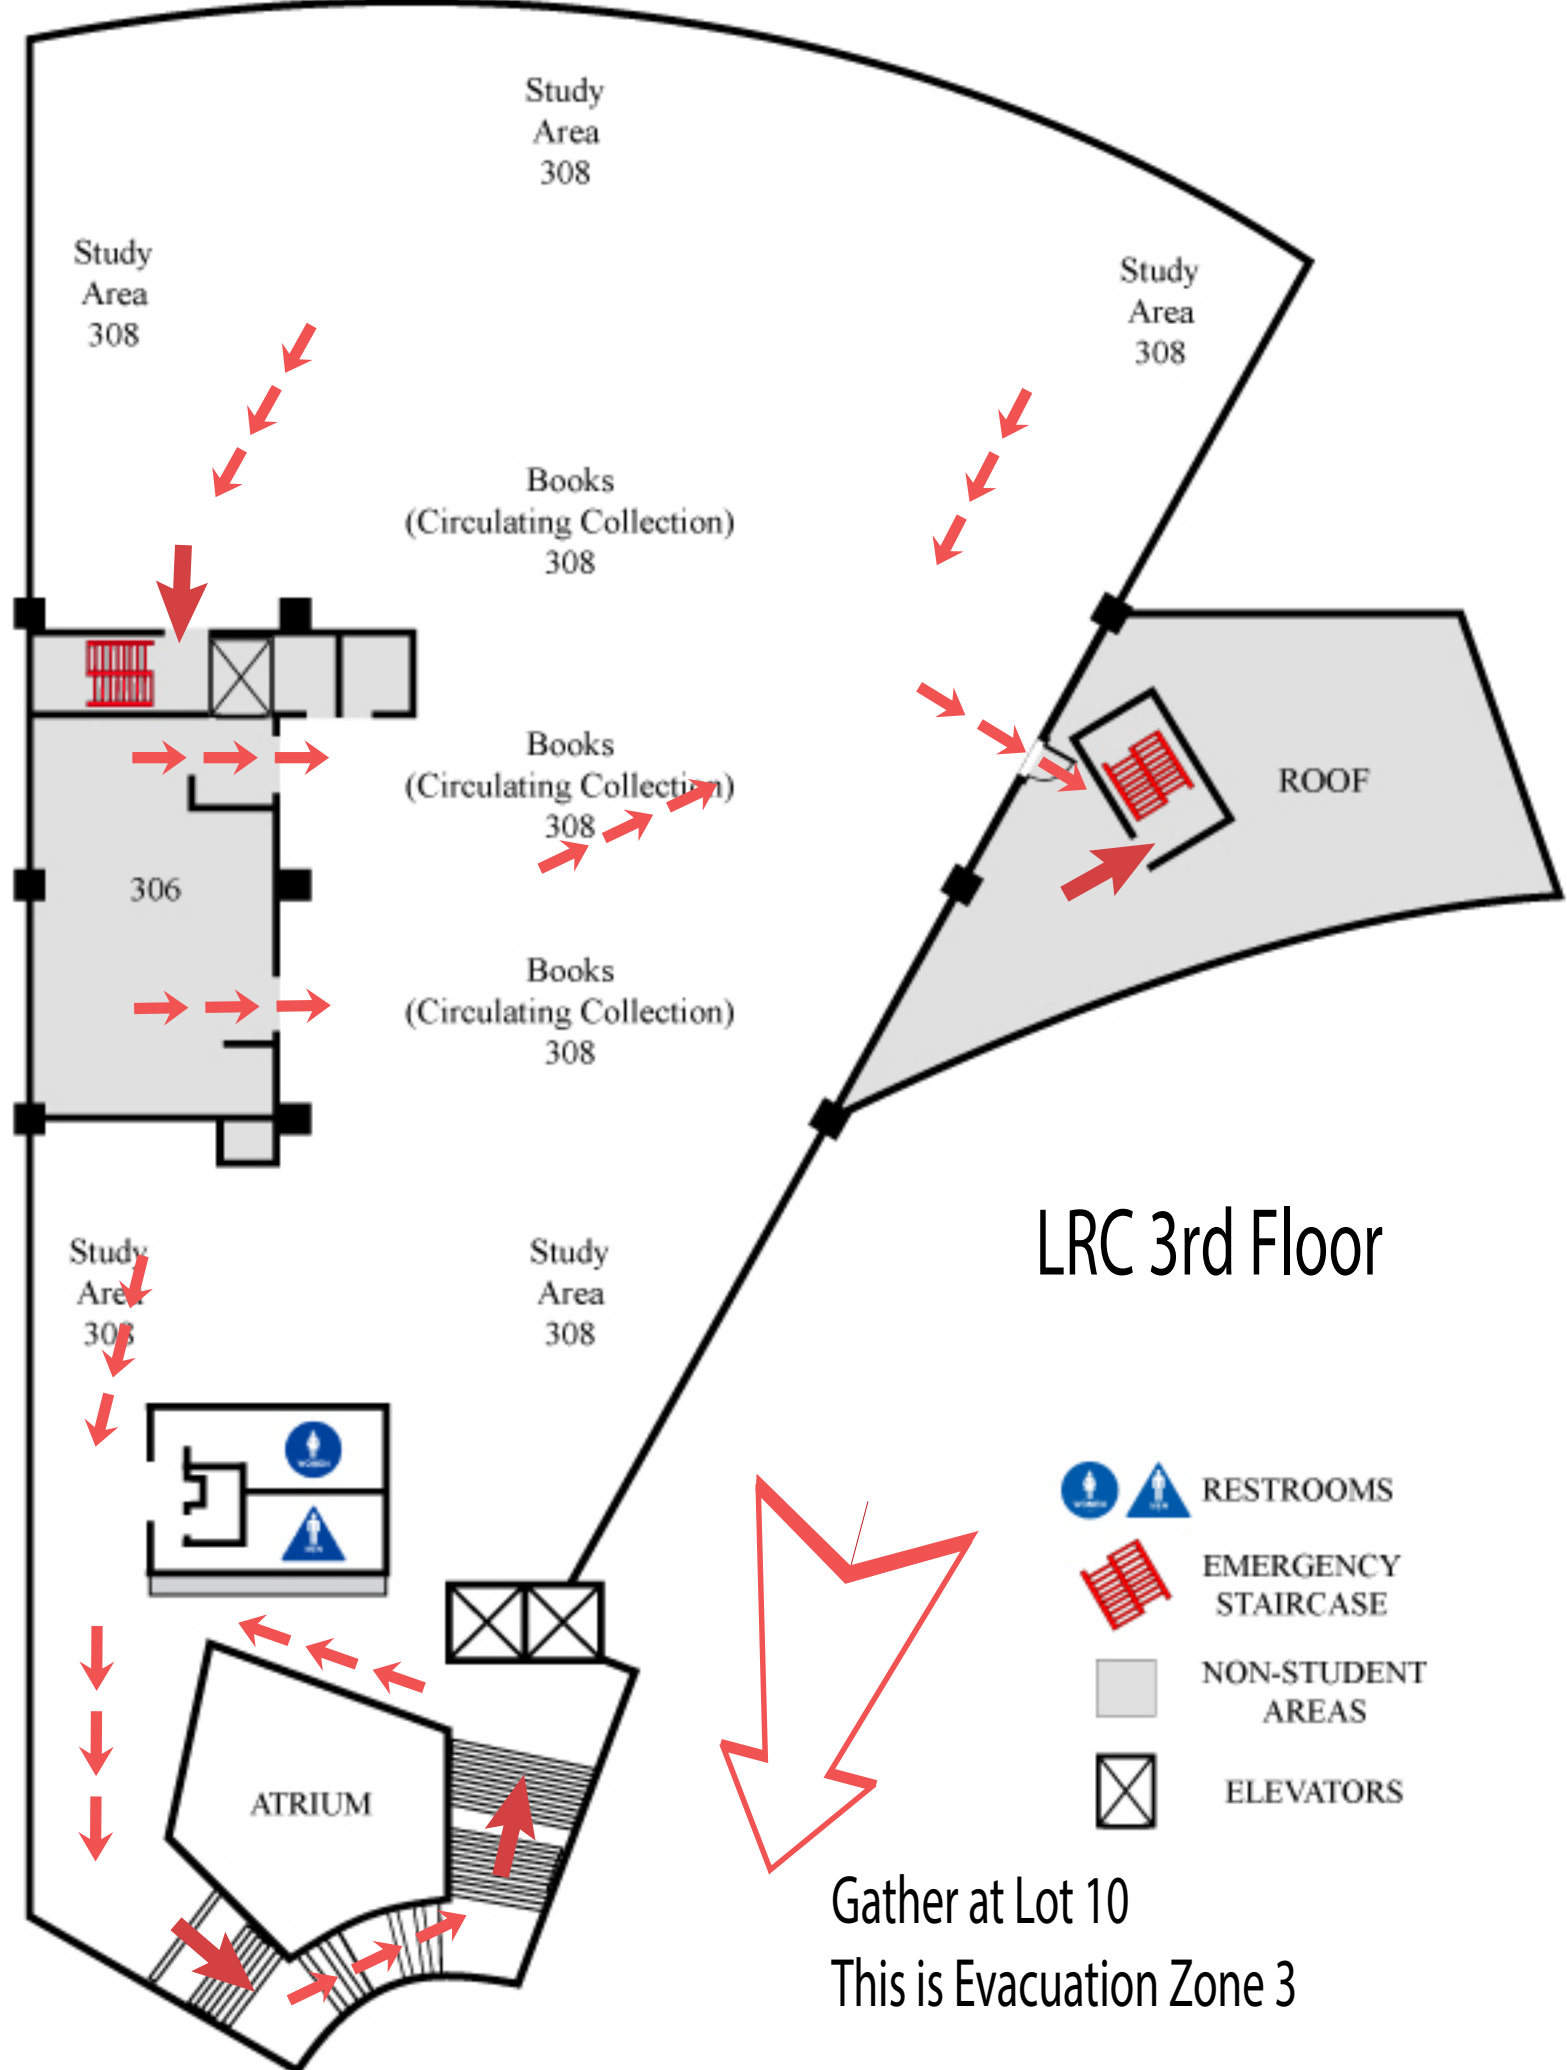

LRC 3rd Floor



- RESTROOMS
- EMERGENCY STAIRCASE
- NON-STUDENT AREAS
- ELEVATORS

Gather at Lot 10
This is Evacuation Zone 3

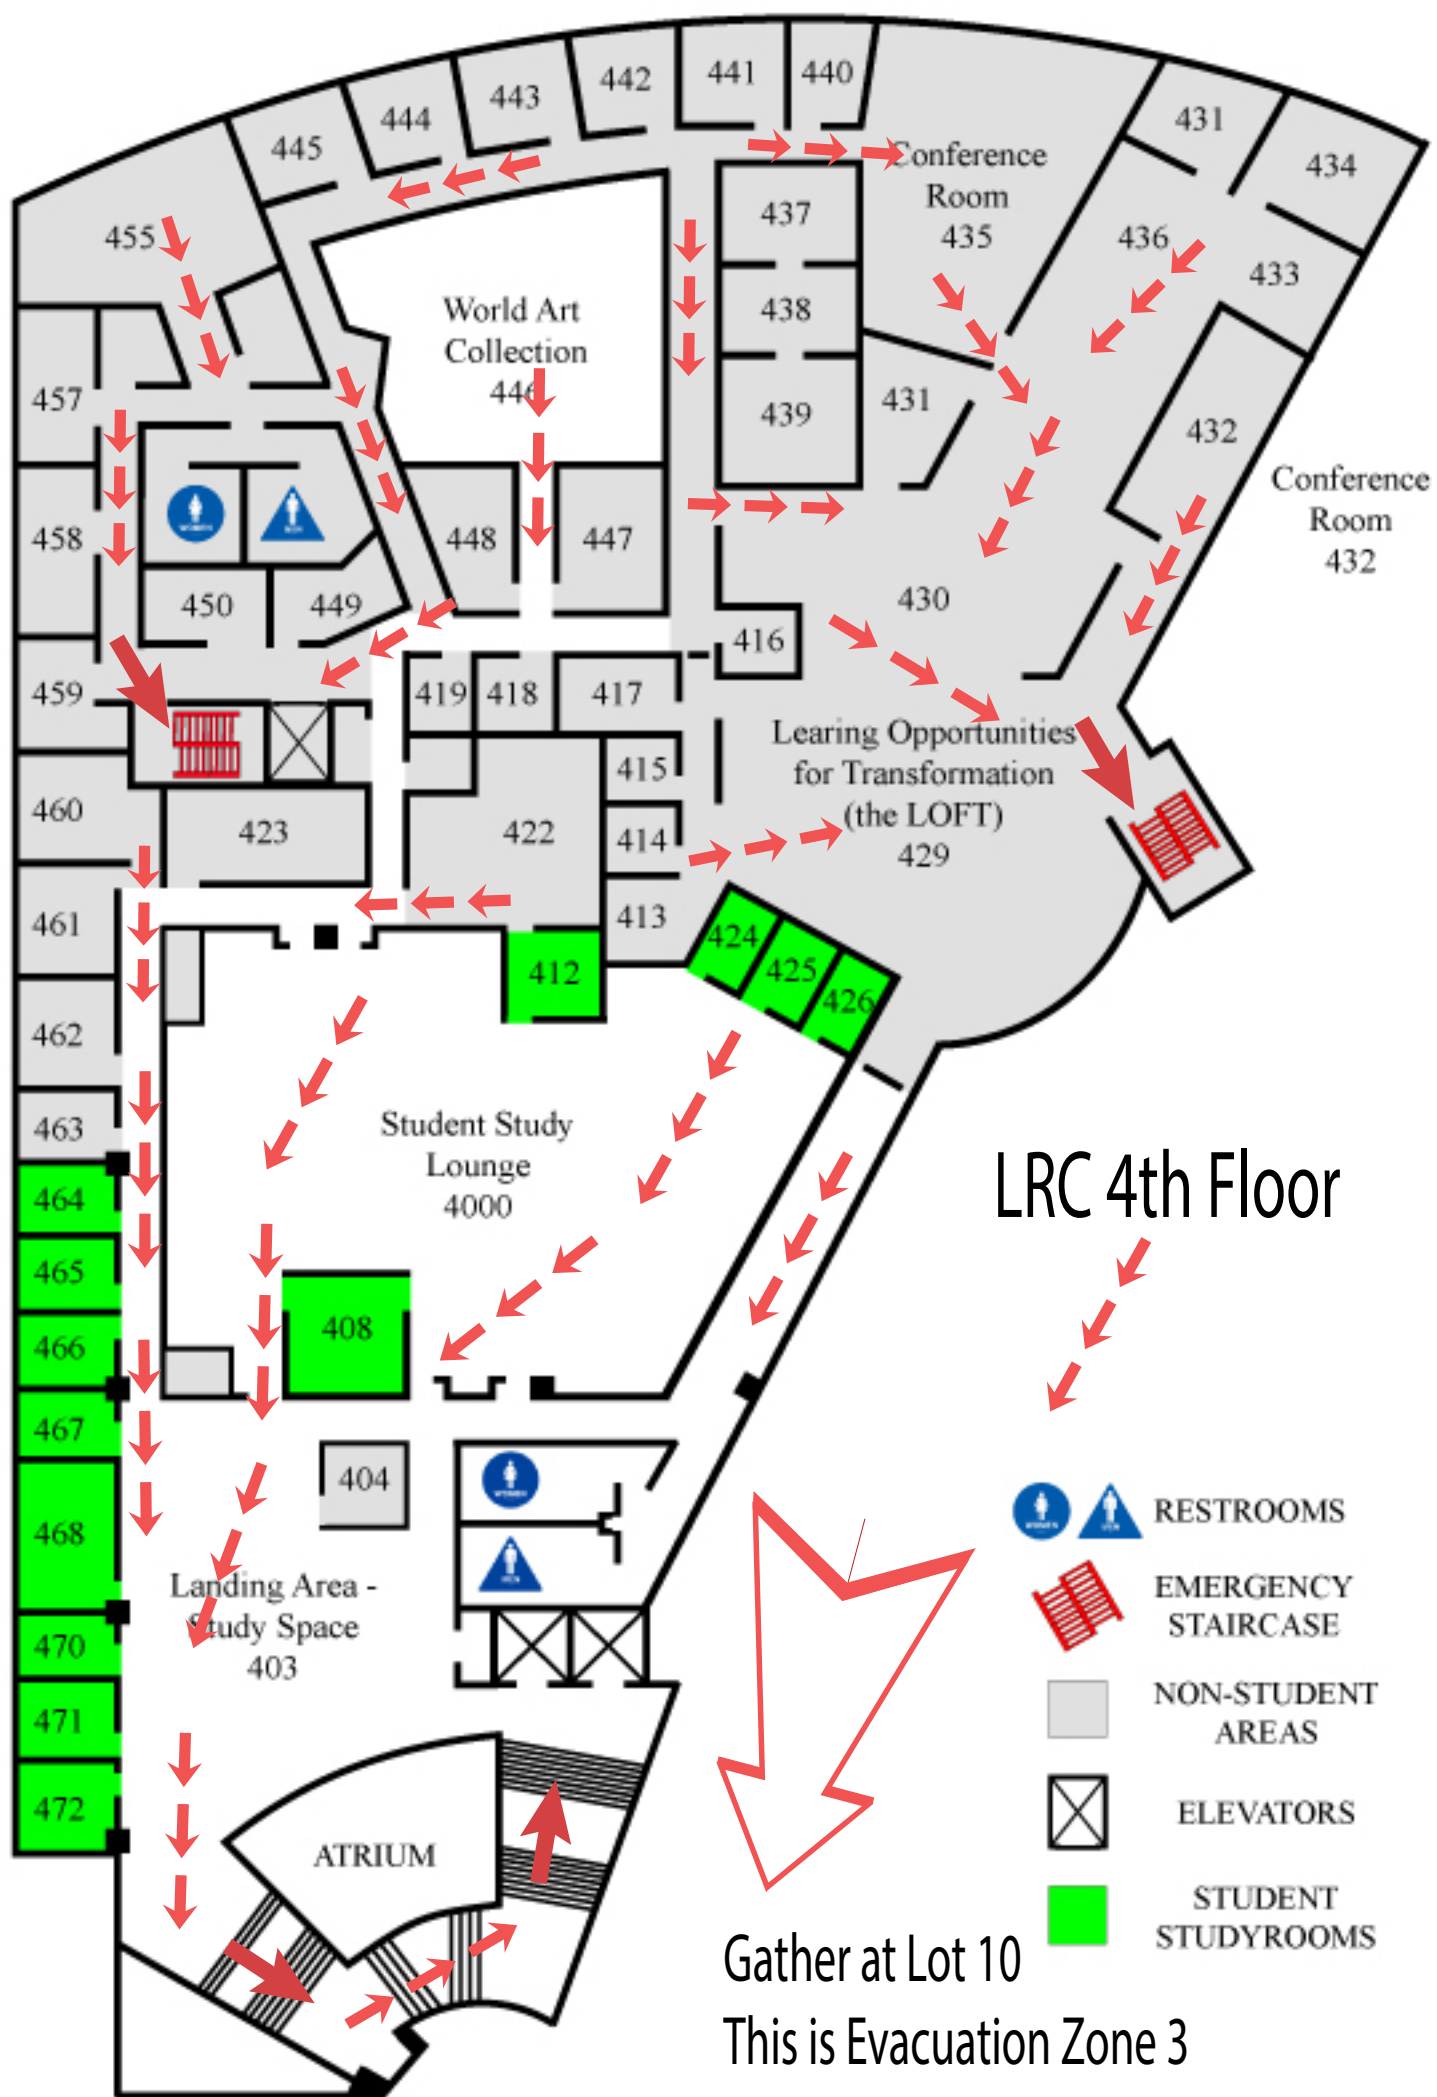


DIST. ROOM #	ARCH. ROOM #	ARCH. ROOM NAME	ASF
MC-100A	100D	RAD. VALVE CLOSET	19 SF
MC-109	109A	CASH OFFICE	86 SF
MC-109	109B	COUNTING ROOM	84 SF
MC-111	111	MEN'S LOCKERS	112 SF
MC-112	112	VENDOR STORAGE	122 SF
MC-113	113	BANK	596 SF
MC-114	114F	BUY BACK/ REFUNDS	90 SF
MC-114	114G	CASHIER / POS	129 SF
MC-114	114E	SECURE ENTRY / BACKPACK CUBBIES	152 SF
MC-114	114H	CUSTOMER SERVICE / INFORMATION	827 SF
MC-114	114K	SECURE ENTRY / BACKPACK CUBBIES	150 SF
MC-114	114	BOOK STORE	6849 SF
MC-114	114J	CASHIER / POS	125 SF
MC-114A	114A	COFFEE	304 SF
MC-114B	114B	BOOKSTORE WAREHOUSE	957 SF
MC-114C	114C	COURSE MATERIAL MANAGER	105 SF
MC-114D	114D	BREAK ROOM	270 SF
MC-114D	114D5	HALLWAY	96 SF
MC-114D	114D4	EMPLOYEE LOCKERS	86 SF
MC-114D1	114D1	CASH ACCOUNTANT OFFICE	196 SF
MC-114D2	114D2	ASSISTANT STORE MANAGER	99 SF
MC-114D3	114D3	STORE MANAGER	100 SF
MC-115	115	C-STORE	1541 SF
MC-116	116	C-STORE WAREHOUSE	433 SF
MC-116A	116A	C-STORE COOLER	344 SF
MC-116B	116B	C-STORE OFFICE	96 SF
MC-117	117	ELECTRICAL	35 SF
MC-118	118	CUSTODIAL CLOSET	127 SF
MC-119	119	ELECTRICAL	118 SF


Gather at the Tennis Courts
This is Evacuation Zone 9

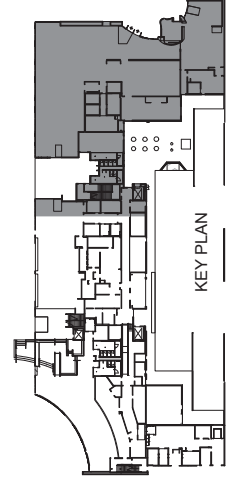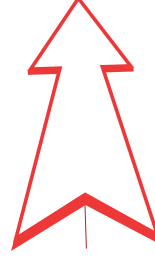


GROUND FLOOR EAST
SCALE: 1" = 30'-0"

MESA COLLEGE - MESA COMMONS BUILDING
BUILDING # MC

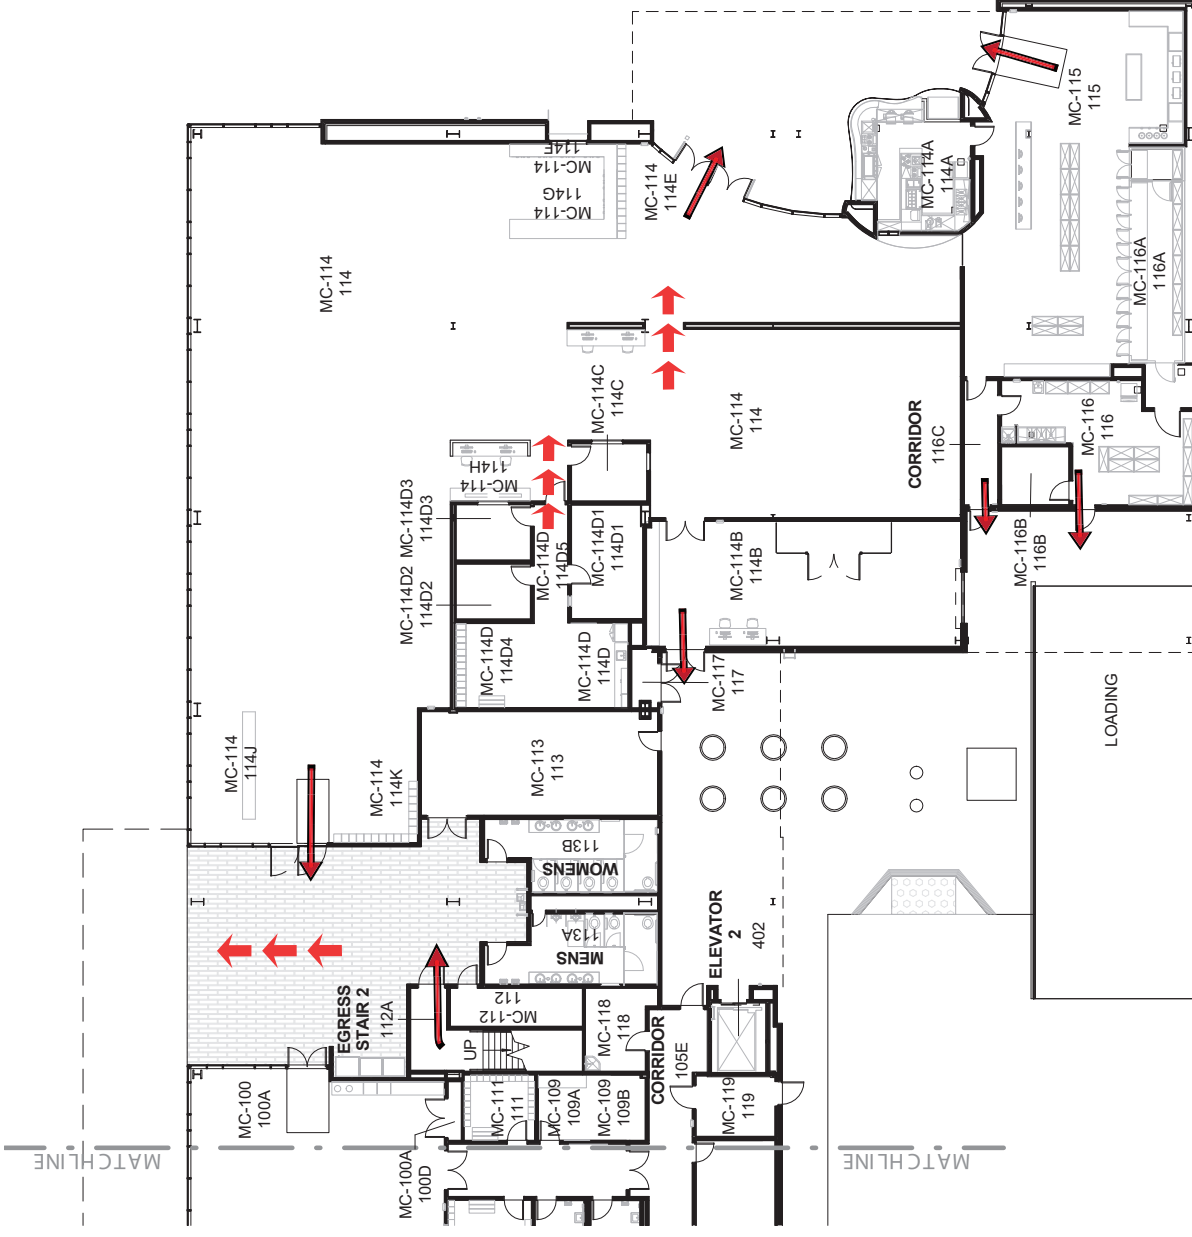

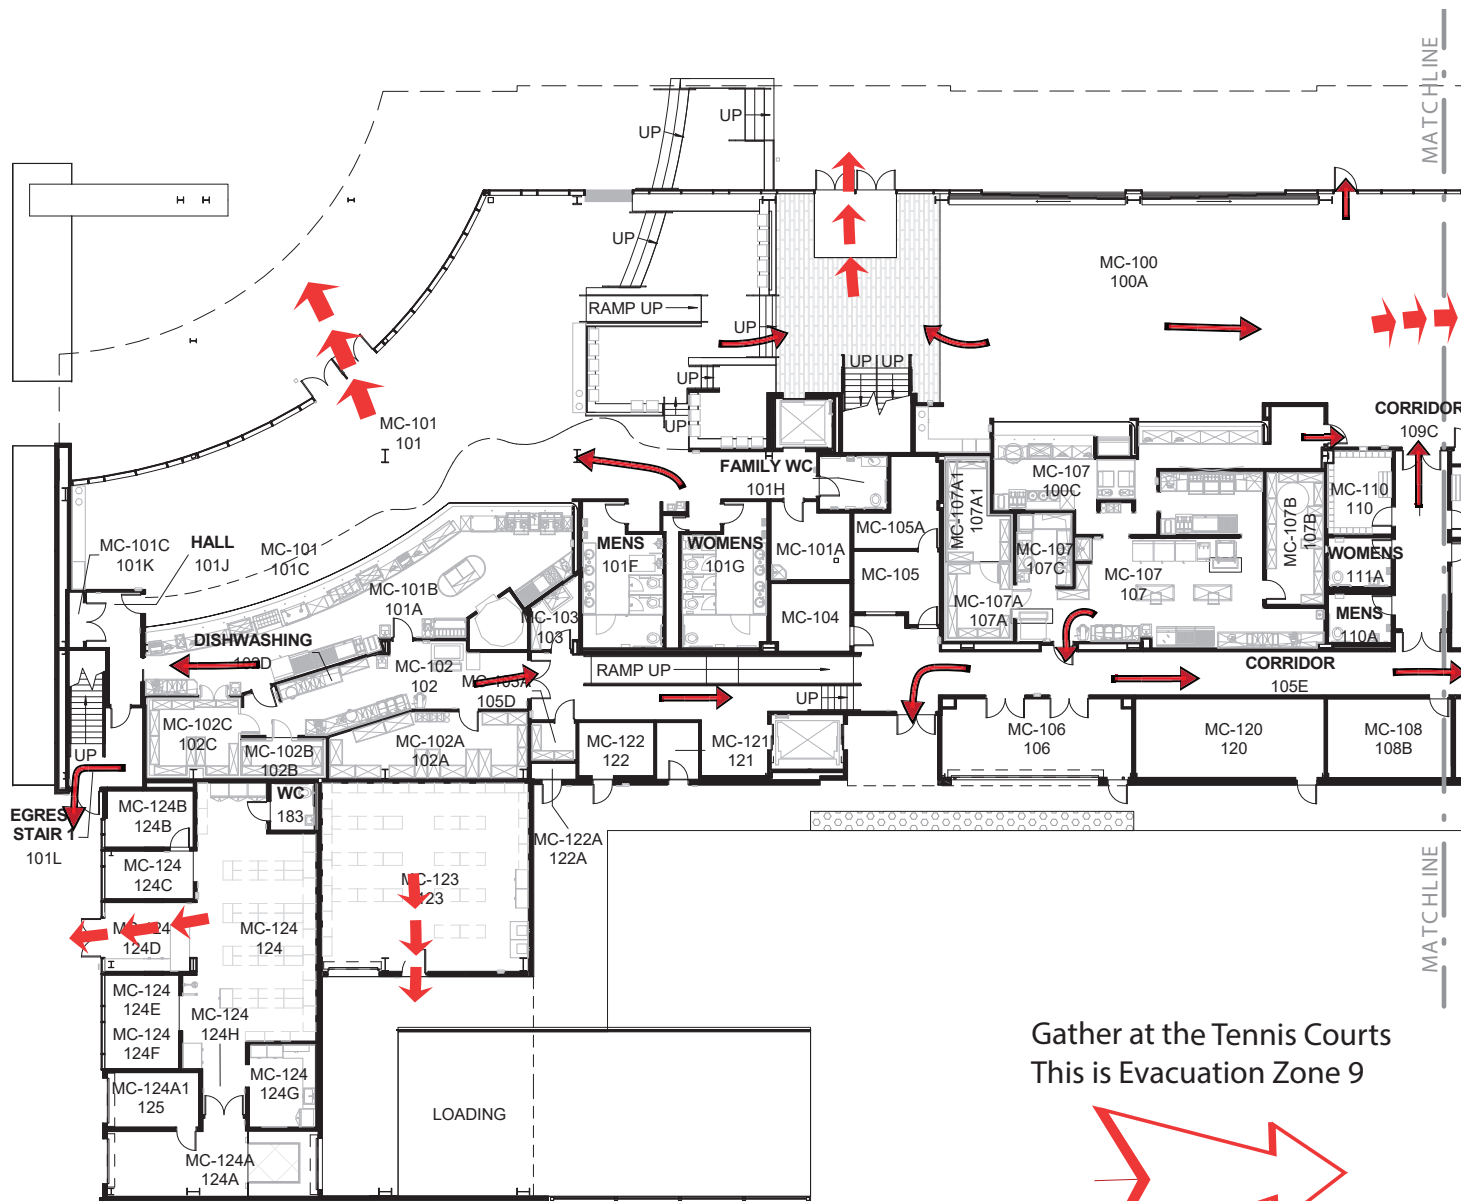


Gather at the Tennis Courts
This is Evacuation Zone 9

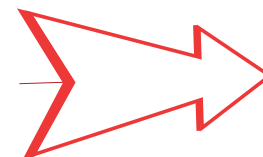


DIST. ROOM #	ARCH. ROOM #	ARCH. ROOM NAME	ASF
MC-100	100A	DINING	2813 SF
MC-101	101	DINING AREA	1976 SF
MC-101	101D	TERRACED SEATING	893 SF
MC-101	101C	DINING QUEUE	805 SF
MC-101	101E	HALLWAY	415 SF
MC-101A	101B	CUSTODIAL CLOSET	141 SF
MC-101B	101A	SERVERY - LOWER	924 SF
MC-101C	101K	RAD. VALVE CLOSET	20 SF
MC-102	102	KITCHEN - LOWER	354 SF
MC-102	102D	DISHWASHING	69 SF
MC-102A	102A	STORAGE	297 SF
MC-102B	102B	WALK-IN FREEZER	88 SF
MC-102C	102C	WALK-IN COOLER	187 SF
MC-103	103	CUSTODIAL CLOSET	66 SF
MC-103A	105D	STORAGE	41 SF
MC-104	104	ELEVATOR MACHINE ROOM	129 SF
MC-105	105	FOOD SERVICE RECEIVING OFFICE	136 SF
MC-105A	105A	STORAGE	140 SF
MC-106	106	TRASH / RECYCLE	358 SF
MC-107	107	KITCHEN - UPPER	618 SF
MC-107	100C	SERVERY - UPPER	655 SF
MC-107	107C	DISHWASHING	99 SF
MC-107A	107A	WALK-IN COOLER	133 SF
MC-107A1	107A1	WALK-IN FREEZER	153 SF
MC-107B	107B	STORAGE	185 SF
MC-108	108A	SUPERVISOR OFFICE	119 SF
MC-108	108B	MANAGER OFFICE	119 SF
MC-110	110	WOMEN'S LOCKERS	128 SF
MC-120	120	MPOE / MDF	362 SF
MC-121	121	FIRE, SMOKE, ALARM	56 SF
MC-122	122	ELECTRICAL	98 SF
MC-122A	122A	FIRE RISER RM.	17 SF
MC-123	123	LONGER TERM STORAGE	946 SF
MC-124	124	OFFICE SUPPLY WAREHOUSE	753 SF
MC-124	124H	CIRCULATION	90 SF
MC-124	124C	OFFICE	106 SF
MC-124	124D	LOBBY	111 SF
MC-124	124F	OFFICE	87 SF
MC-124	124E	OFFICE	85 SF
MC-124	124G	BREAK ROOM	140 SF
MC-124A	124A	RECEIVING	348 SF
MC-124A1	125	QUAD EQUIPMENT STORAGE	121 SF
MC-124B	124B	MANAGER OFFICE	121 SF

MESA COLLEGE - MESA COMMONS BUILDING
BUILDING # MC

GROUND FLOOR WEST
SCALE: 1" = 30'-0"

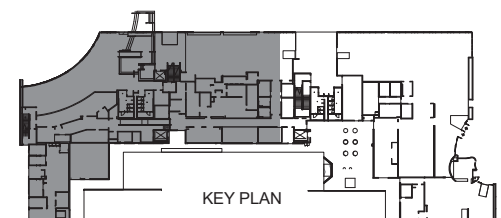

MC-215A1
215A1
MC-215A2
215A2

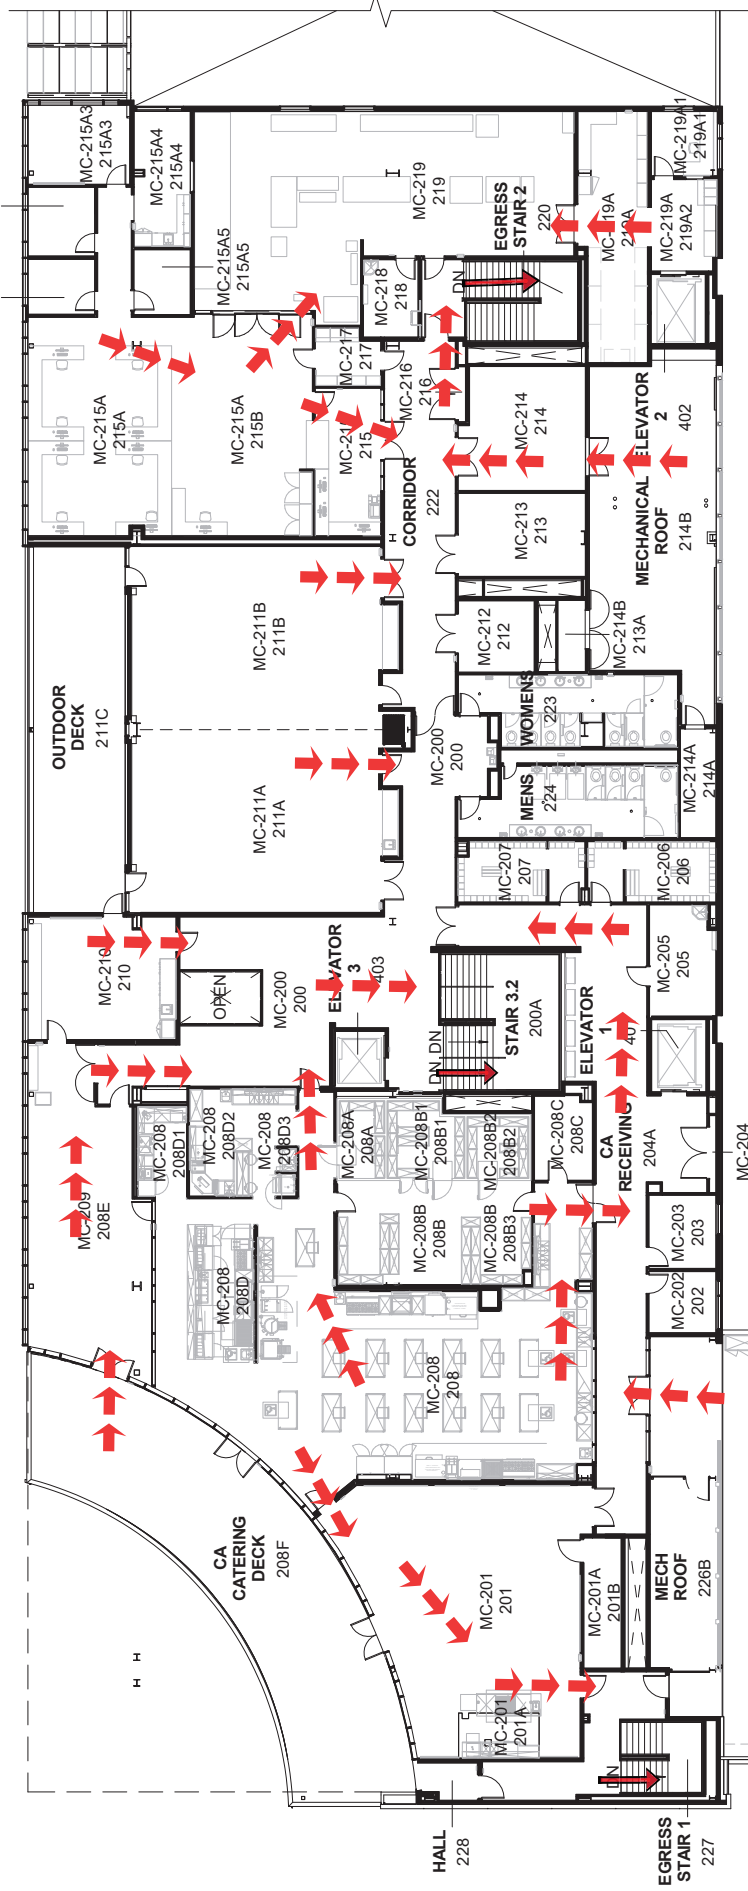


DIST. ROOM #	ARCH. ROOM #	DESCRIPTION	ASF
MC-200	200	CORRIDOR	1178 SF
MC-201	201/201A	CA DEMO KITCHEN & SEMINAR	1421 SF
MC-201A	201B	STORAGE	118 SF
MC-202	202	CA OFFICE	101 SF
MC-203	203	CA OFFICE	120 SF
MC-204	204	ELEC CLOSET	13 SF
MC-205	205	CUSTODIAL CLOSET	175 SF
MC-206	206	CA LOCKER	186 SF
MC-207	207	CA LOCKER	179 SF
MC-208	208/208B1/208B2/208B3	CULINARY ARTS KITCHEN LAB	2901 SF
MC-208A	208A	CA WALK IN FREEZER	112 SF
MC-208B	208B/208B3	CA STORAGE	474 SF
MC-208B1	208B1	CA WALK IN COOLER	161 SF
MC-208B2	208B2	CA WALK IN FREEZER	115 SF
MC-208C	208C	CA SERVING STORAGE	118 SF
MC-209	209	CULINARY ARTS DINING	859 SF
MC-210	210	FACULTY / STAFF LOUNGE	454 SF
MC-211A	211A	CONFERENCE A	1157 SF

DIST. ROOM #	ARCH. ROOM #	DESCRIPTION	ASF
MC-211B	211B	CONFERENCE B	1159 SF
MC-212	212	IDF	130 SF
MC-213	213	TABLE & CHAIR STORAGE	258 SF
MC-214	214	MECHANICAL ROOM	369 SF
MC-214A	214A	MECHANICAL ROOM	95 SF
MC-214B	213A	STOR	47 SF
MC-215	215	SERVICE COUNTER	236 SF
MC-215A	215A/215B	REPROGRAPHICS	1658 SF
MC-215A1	215A1	OFFICE	95 SF
MC-215A2	215A2	MANAGER OFFICE	120 SF
MC-215A3	215A3	CONFERENCE	217 SF
MC-215A4	215A4	BREAK ROOM	187 SF
MC-215A5	215A5	STORAGE	89 SF
MC-216	216	ELEC CLOSET	10 SF
MC-217	217	REPRO DISTRIBUTION	85 SF
MC-218	218	CUSTODIAL RM	103 SF
MC-219	219	EQUIPMENT	1578 SF
MC-219A	219A/219A2	PAPER STORAGE / RECEIVING	548 SF
MC-219A1	219A1	MAIL OFFICE	104 SF

Gather at the Tennis Courts
This is Evacuation Zone 9

MESA COLLEGE - MESA COMMONS BUILDING
BUILDING # MC

UPPER FLOOR
SCALE: 1" = 30'-0"

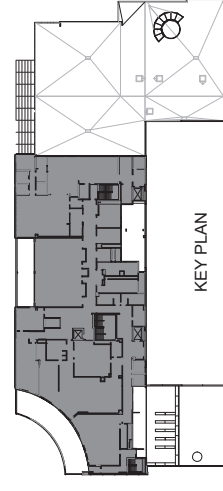

All Color Zones evacuate to the Mesa Quad
This is Evacuation Zone 7

1ST FLOOR
MATH & SCIENCE



Building Evacuation Map

**All Color Zones evacuate to the Mesa Quad
This is Evacuation Zone 7**


2ND FLOOR
MATH & SCIENCE



Building Evacuation Map


All Color Zones evacuate to the Mesa Quad
This is Evacuation Zone 7

3RD FLOOR
MATH & SCIENCE

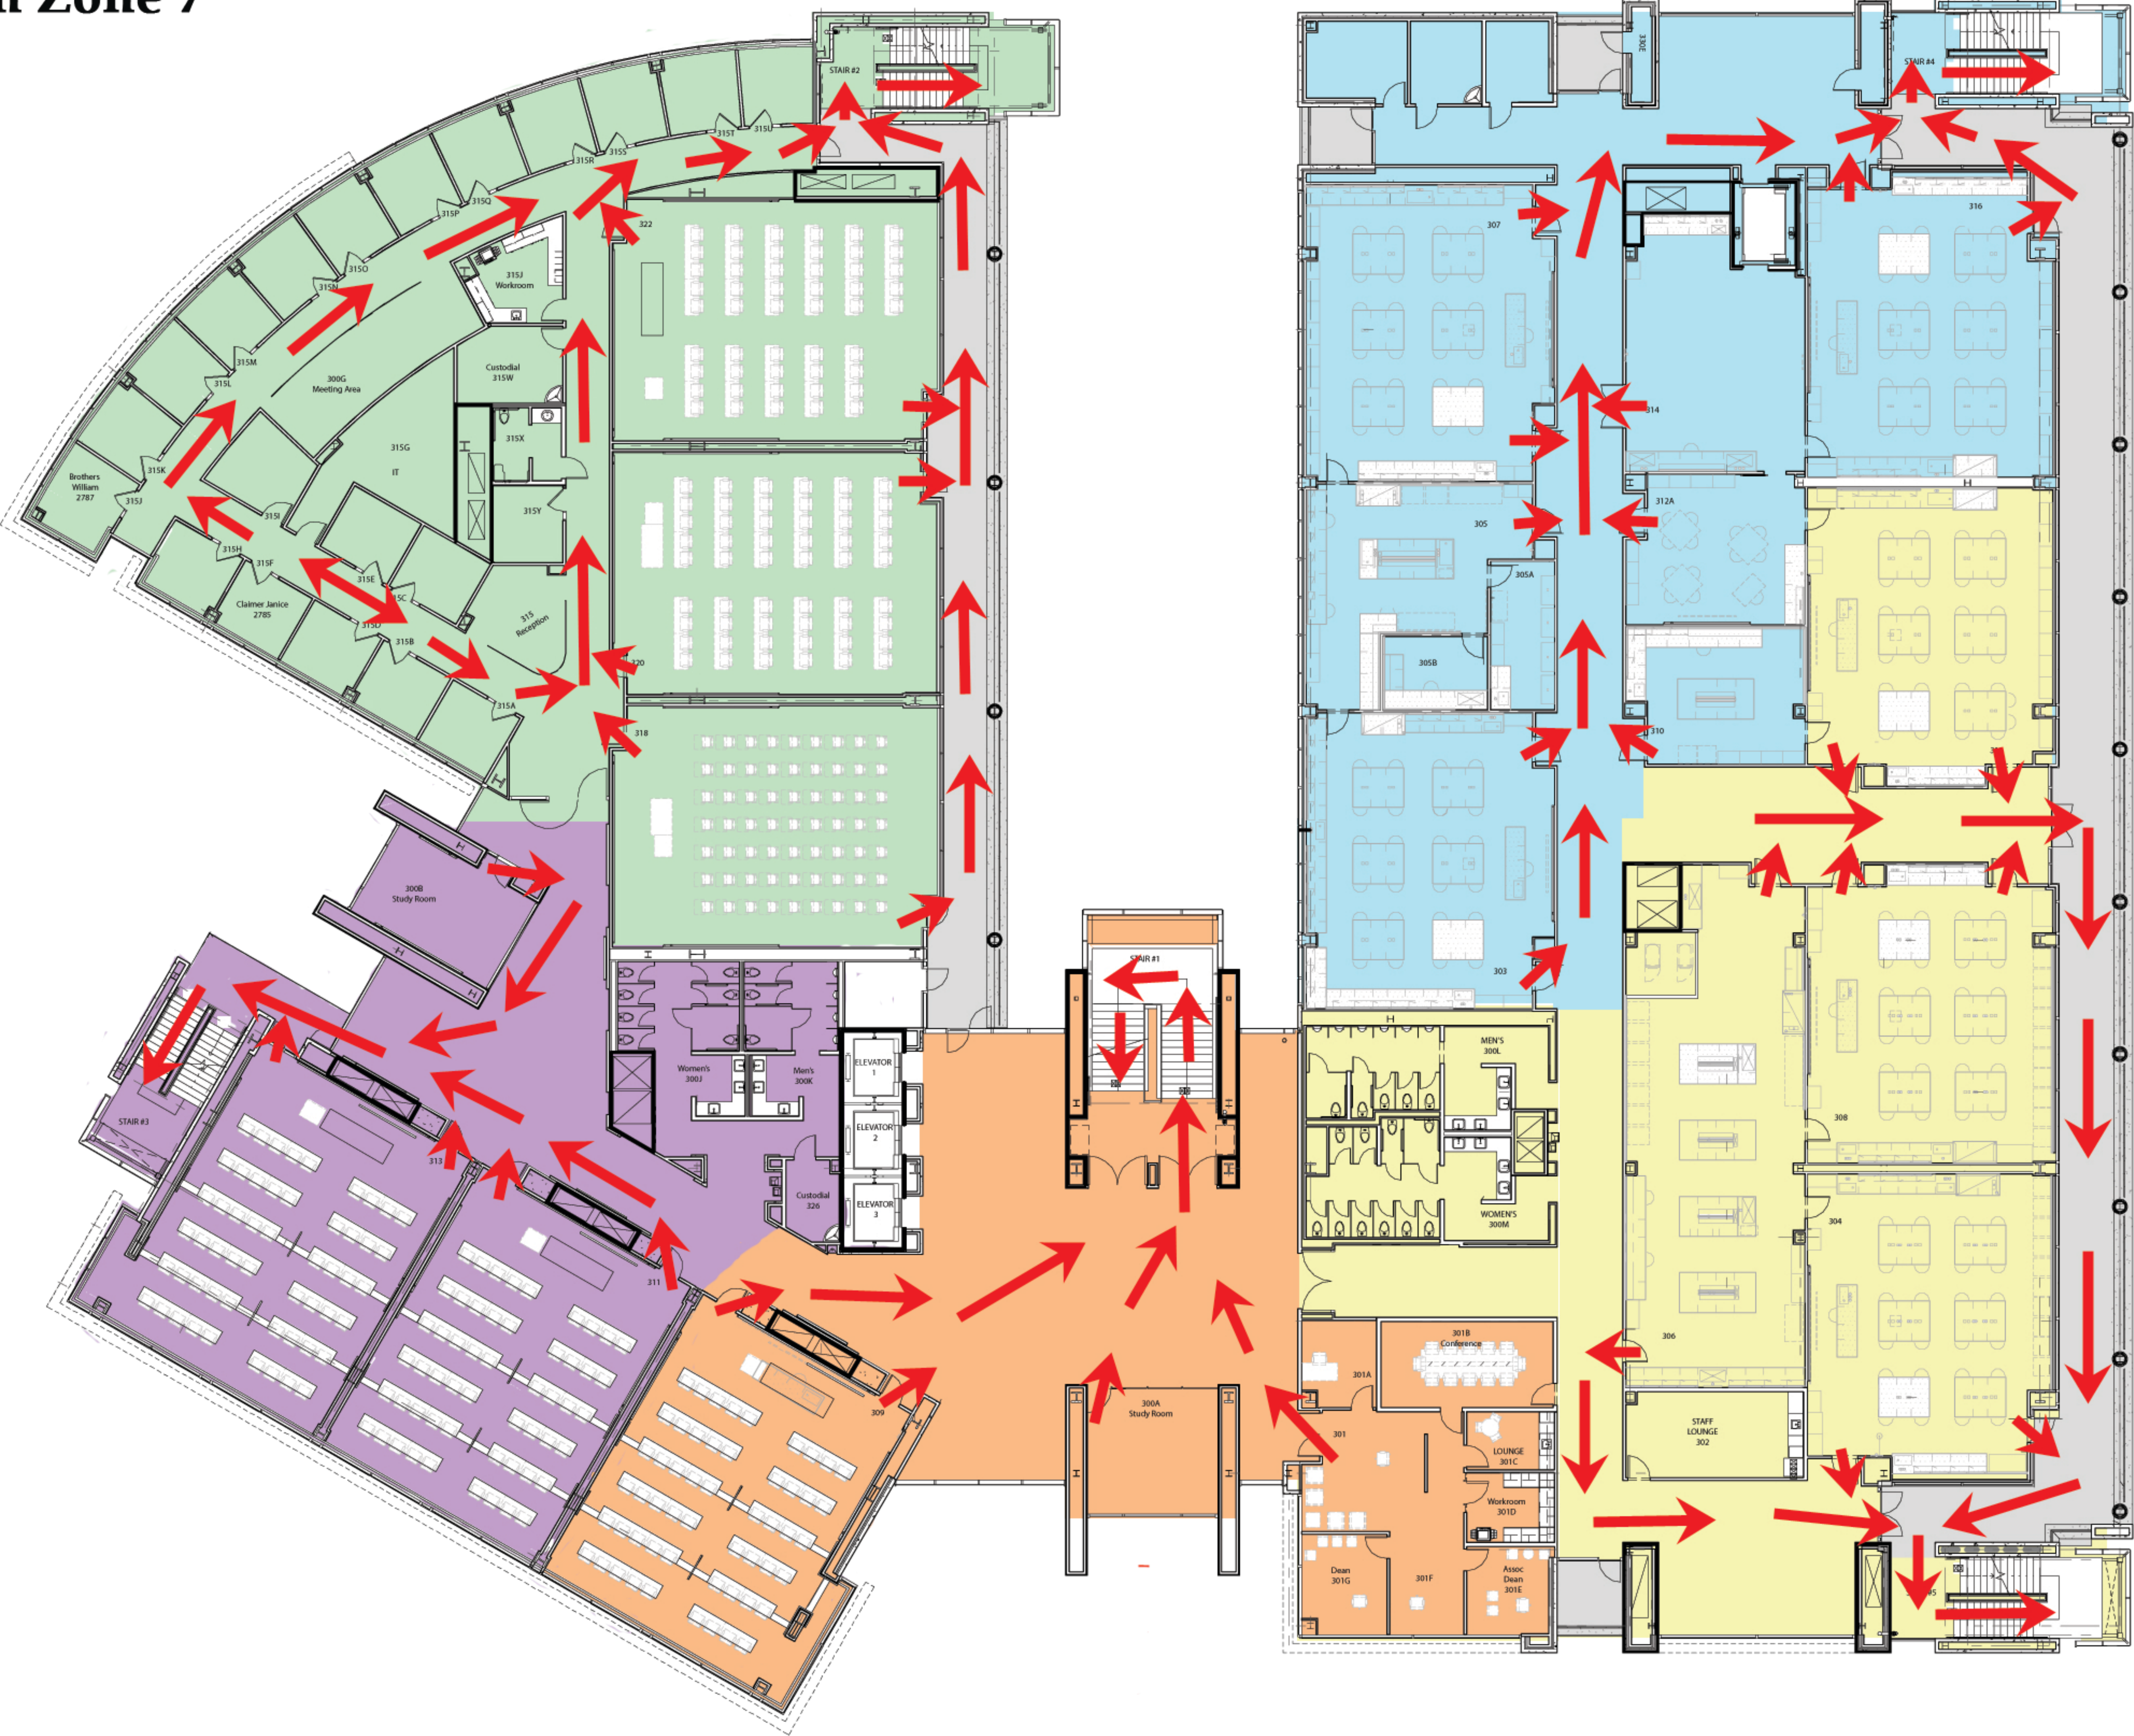

All Color Zones evacuate to the Mesa Quad
This is Evacuation Zone 7


4TH FLOOR
MATH & SCIENCE

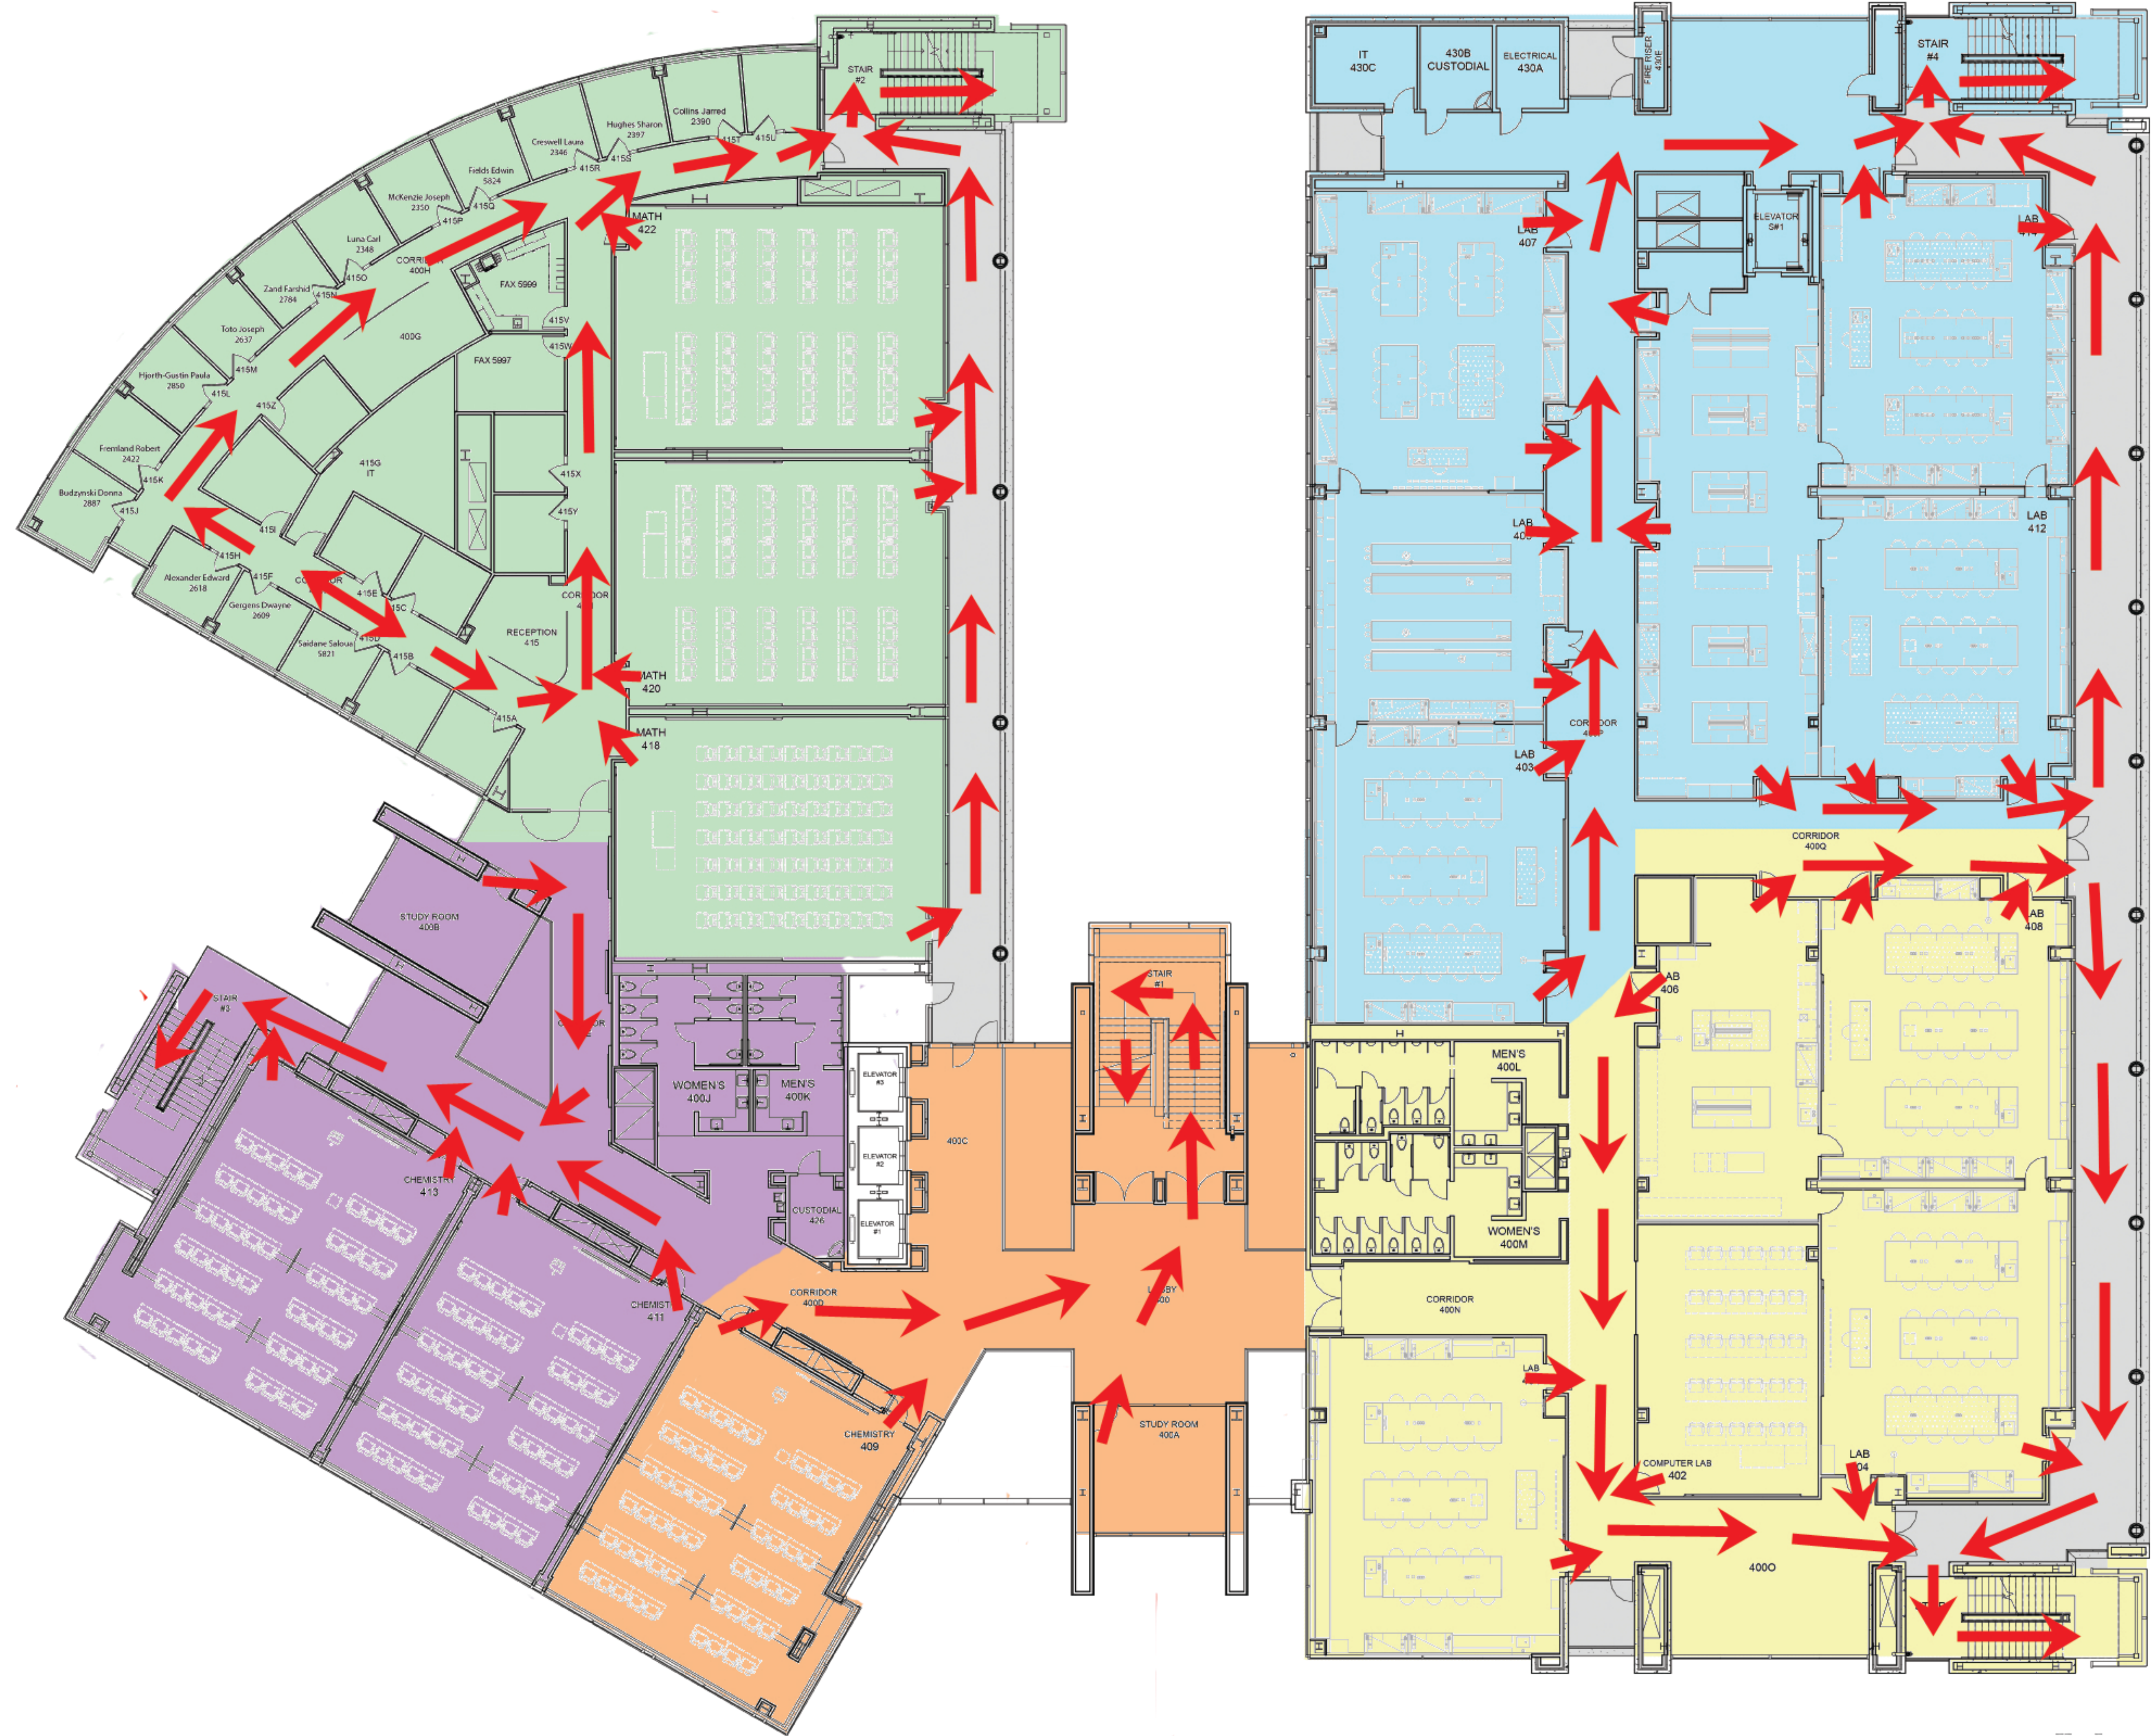


Building Evacuation Map

Gather in Organic Garden

This is Evacuation Zone 5

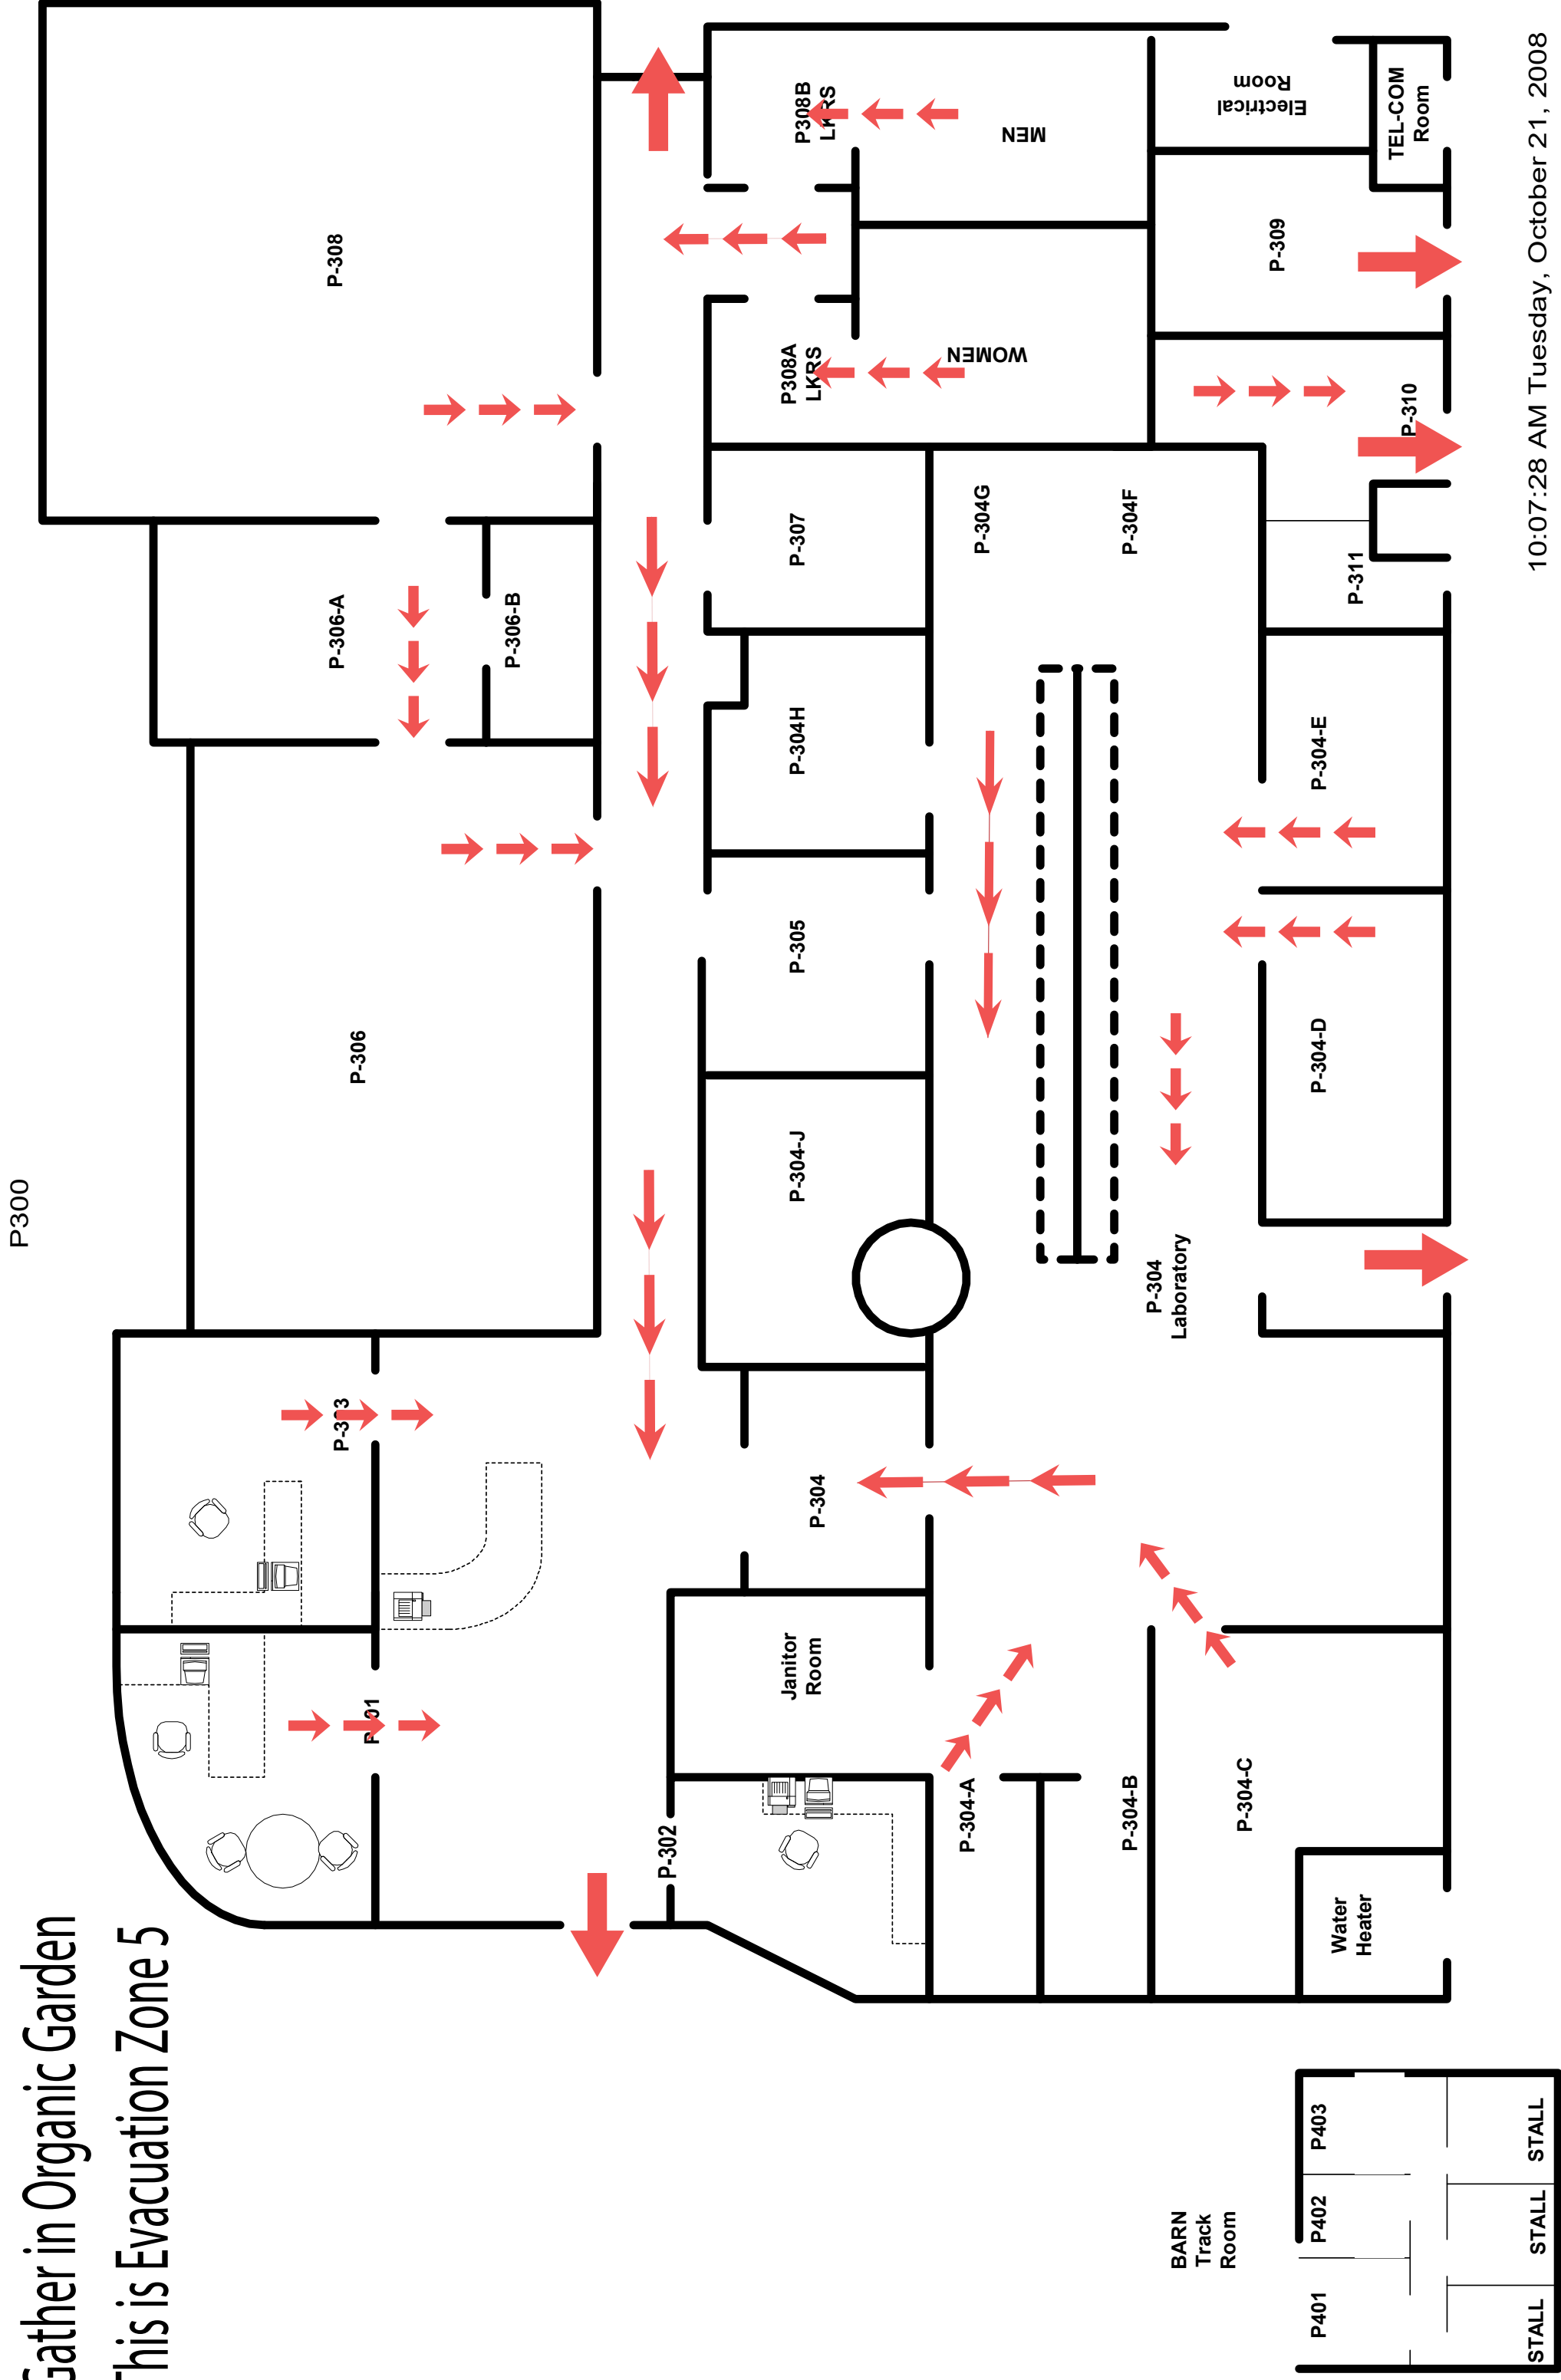

A 100 East

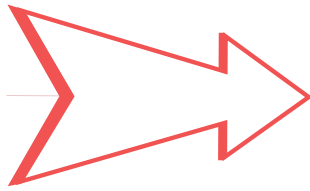



Gather at Lot 5
This is Evacuation Zone 10




S (Allied Health)

Gather at Lot 5
This is Evacuation Zone 12

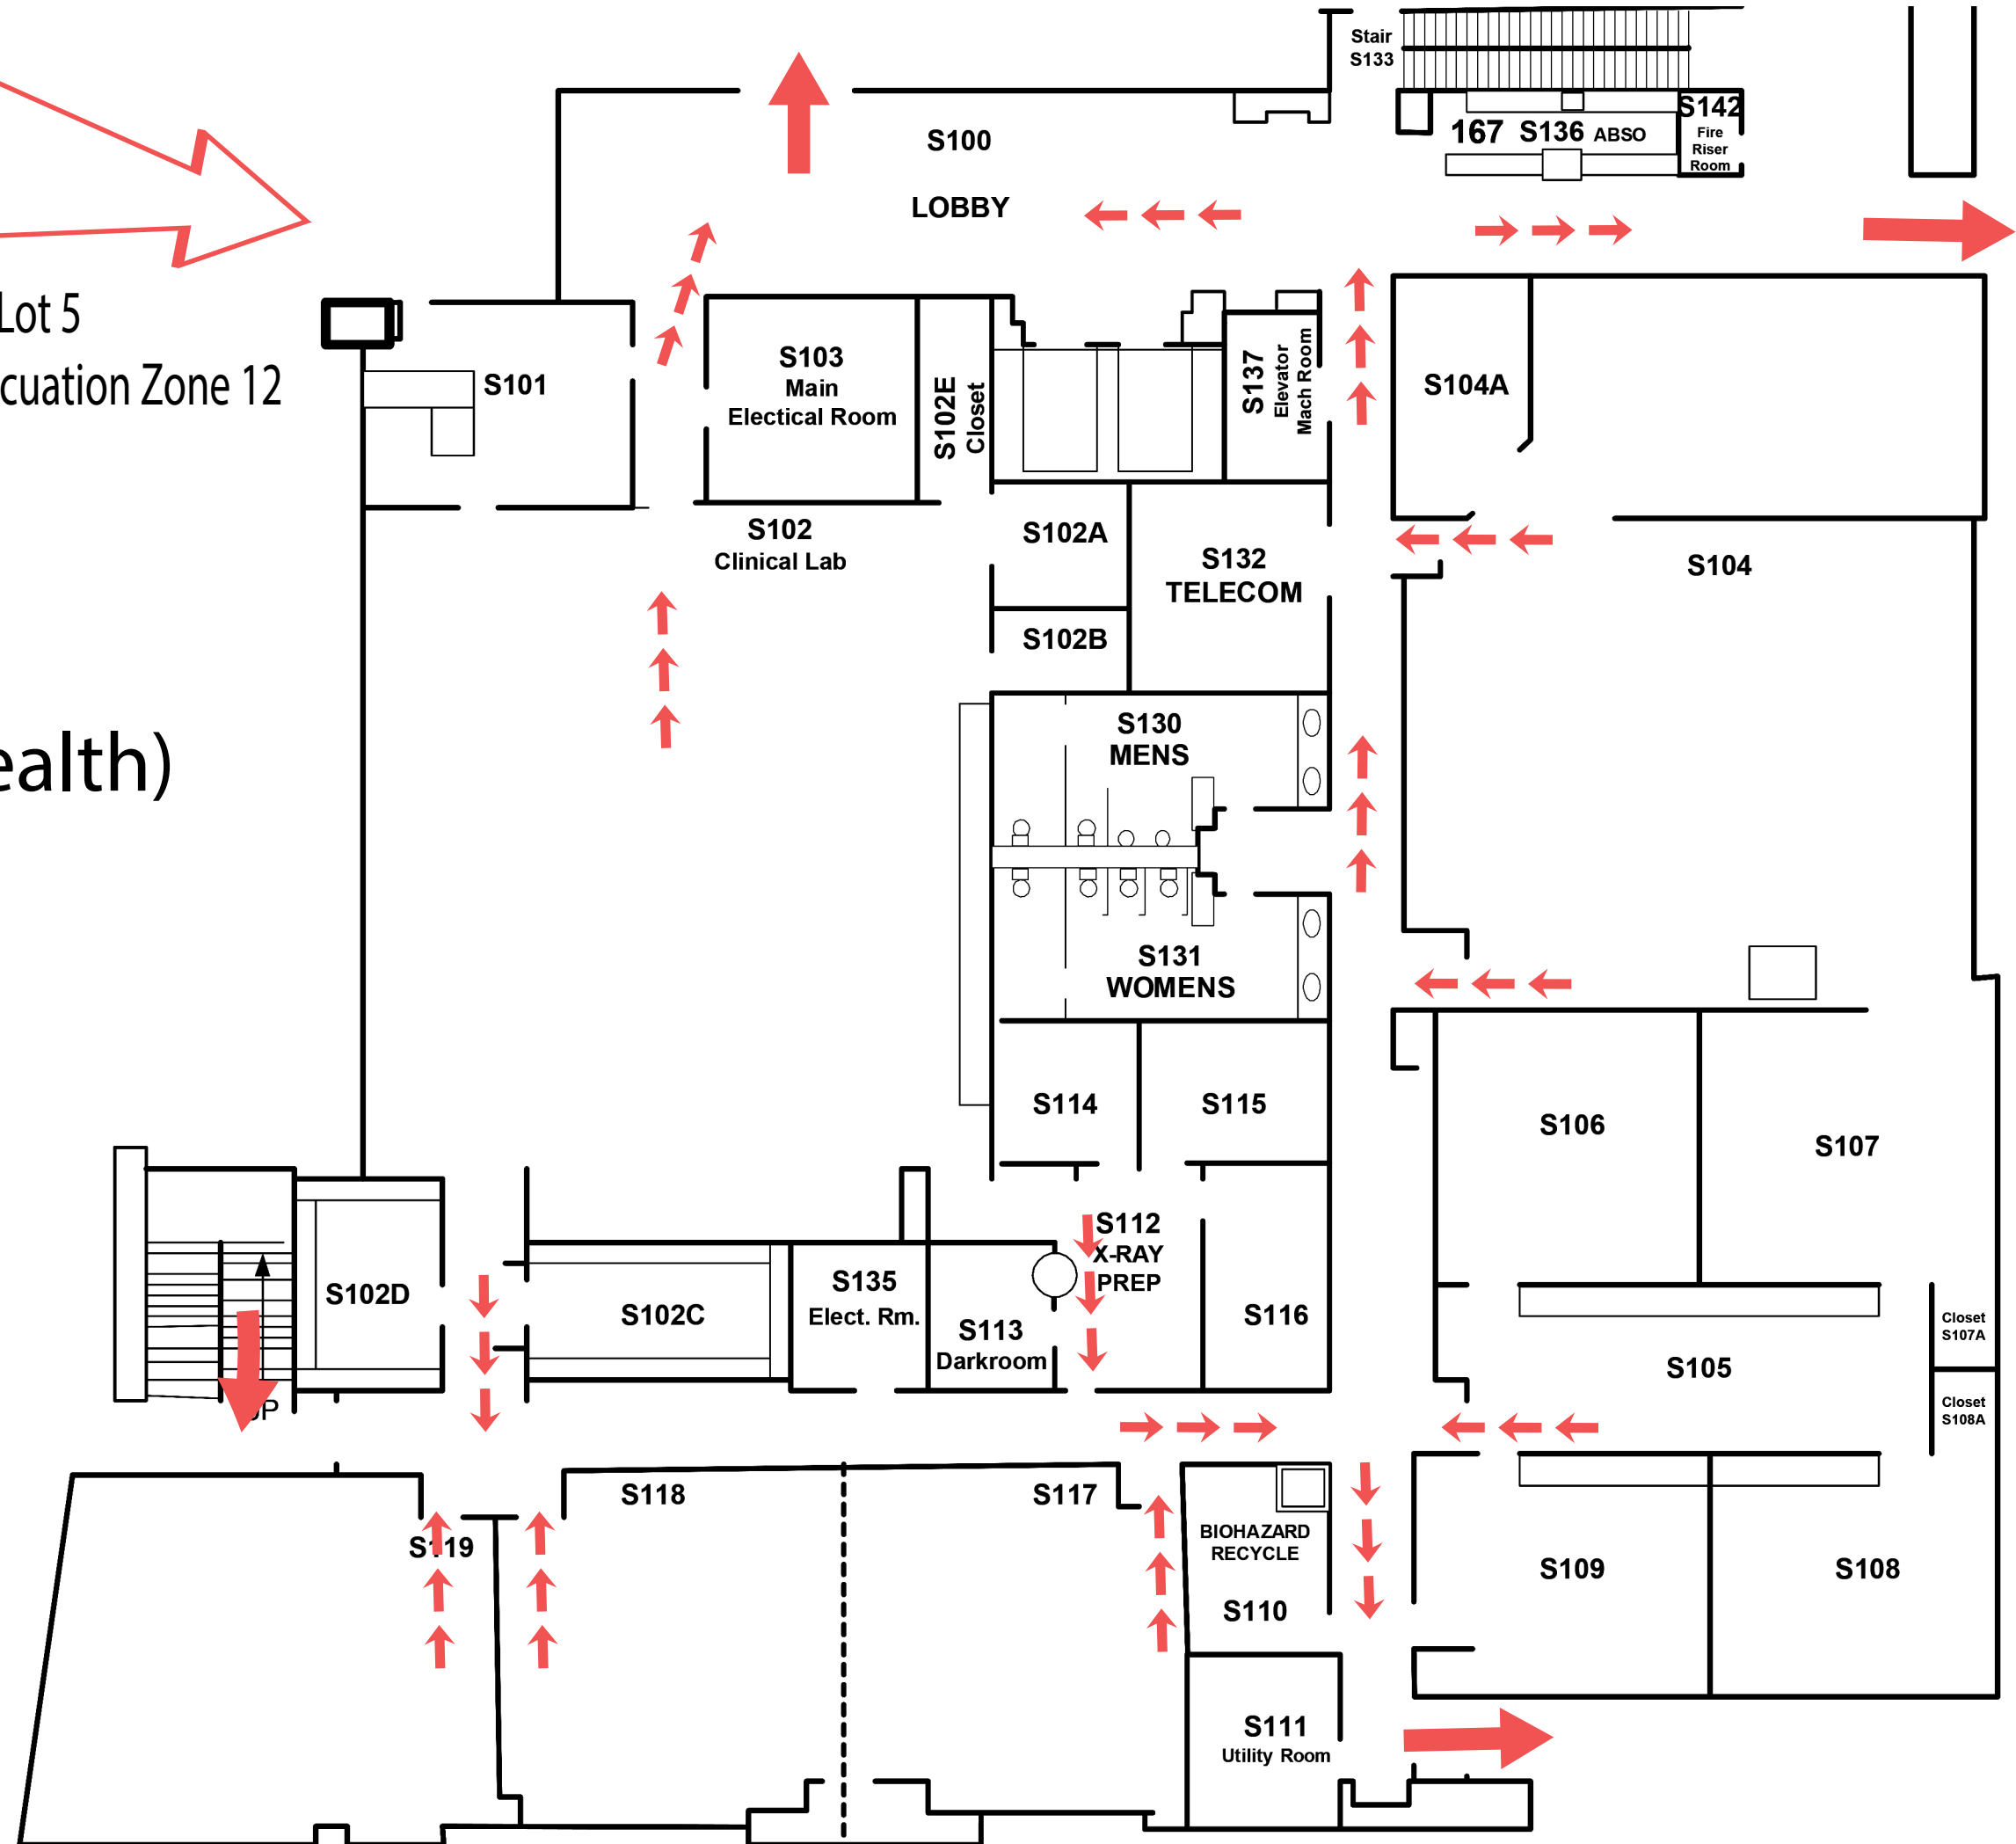


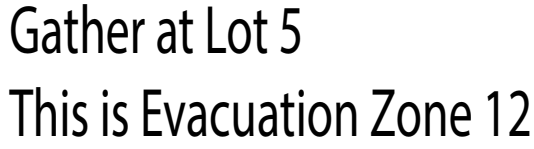

S (Allied Health)
Second Floor

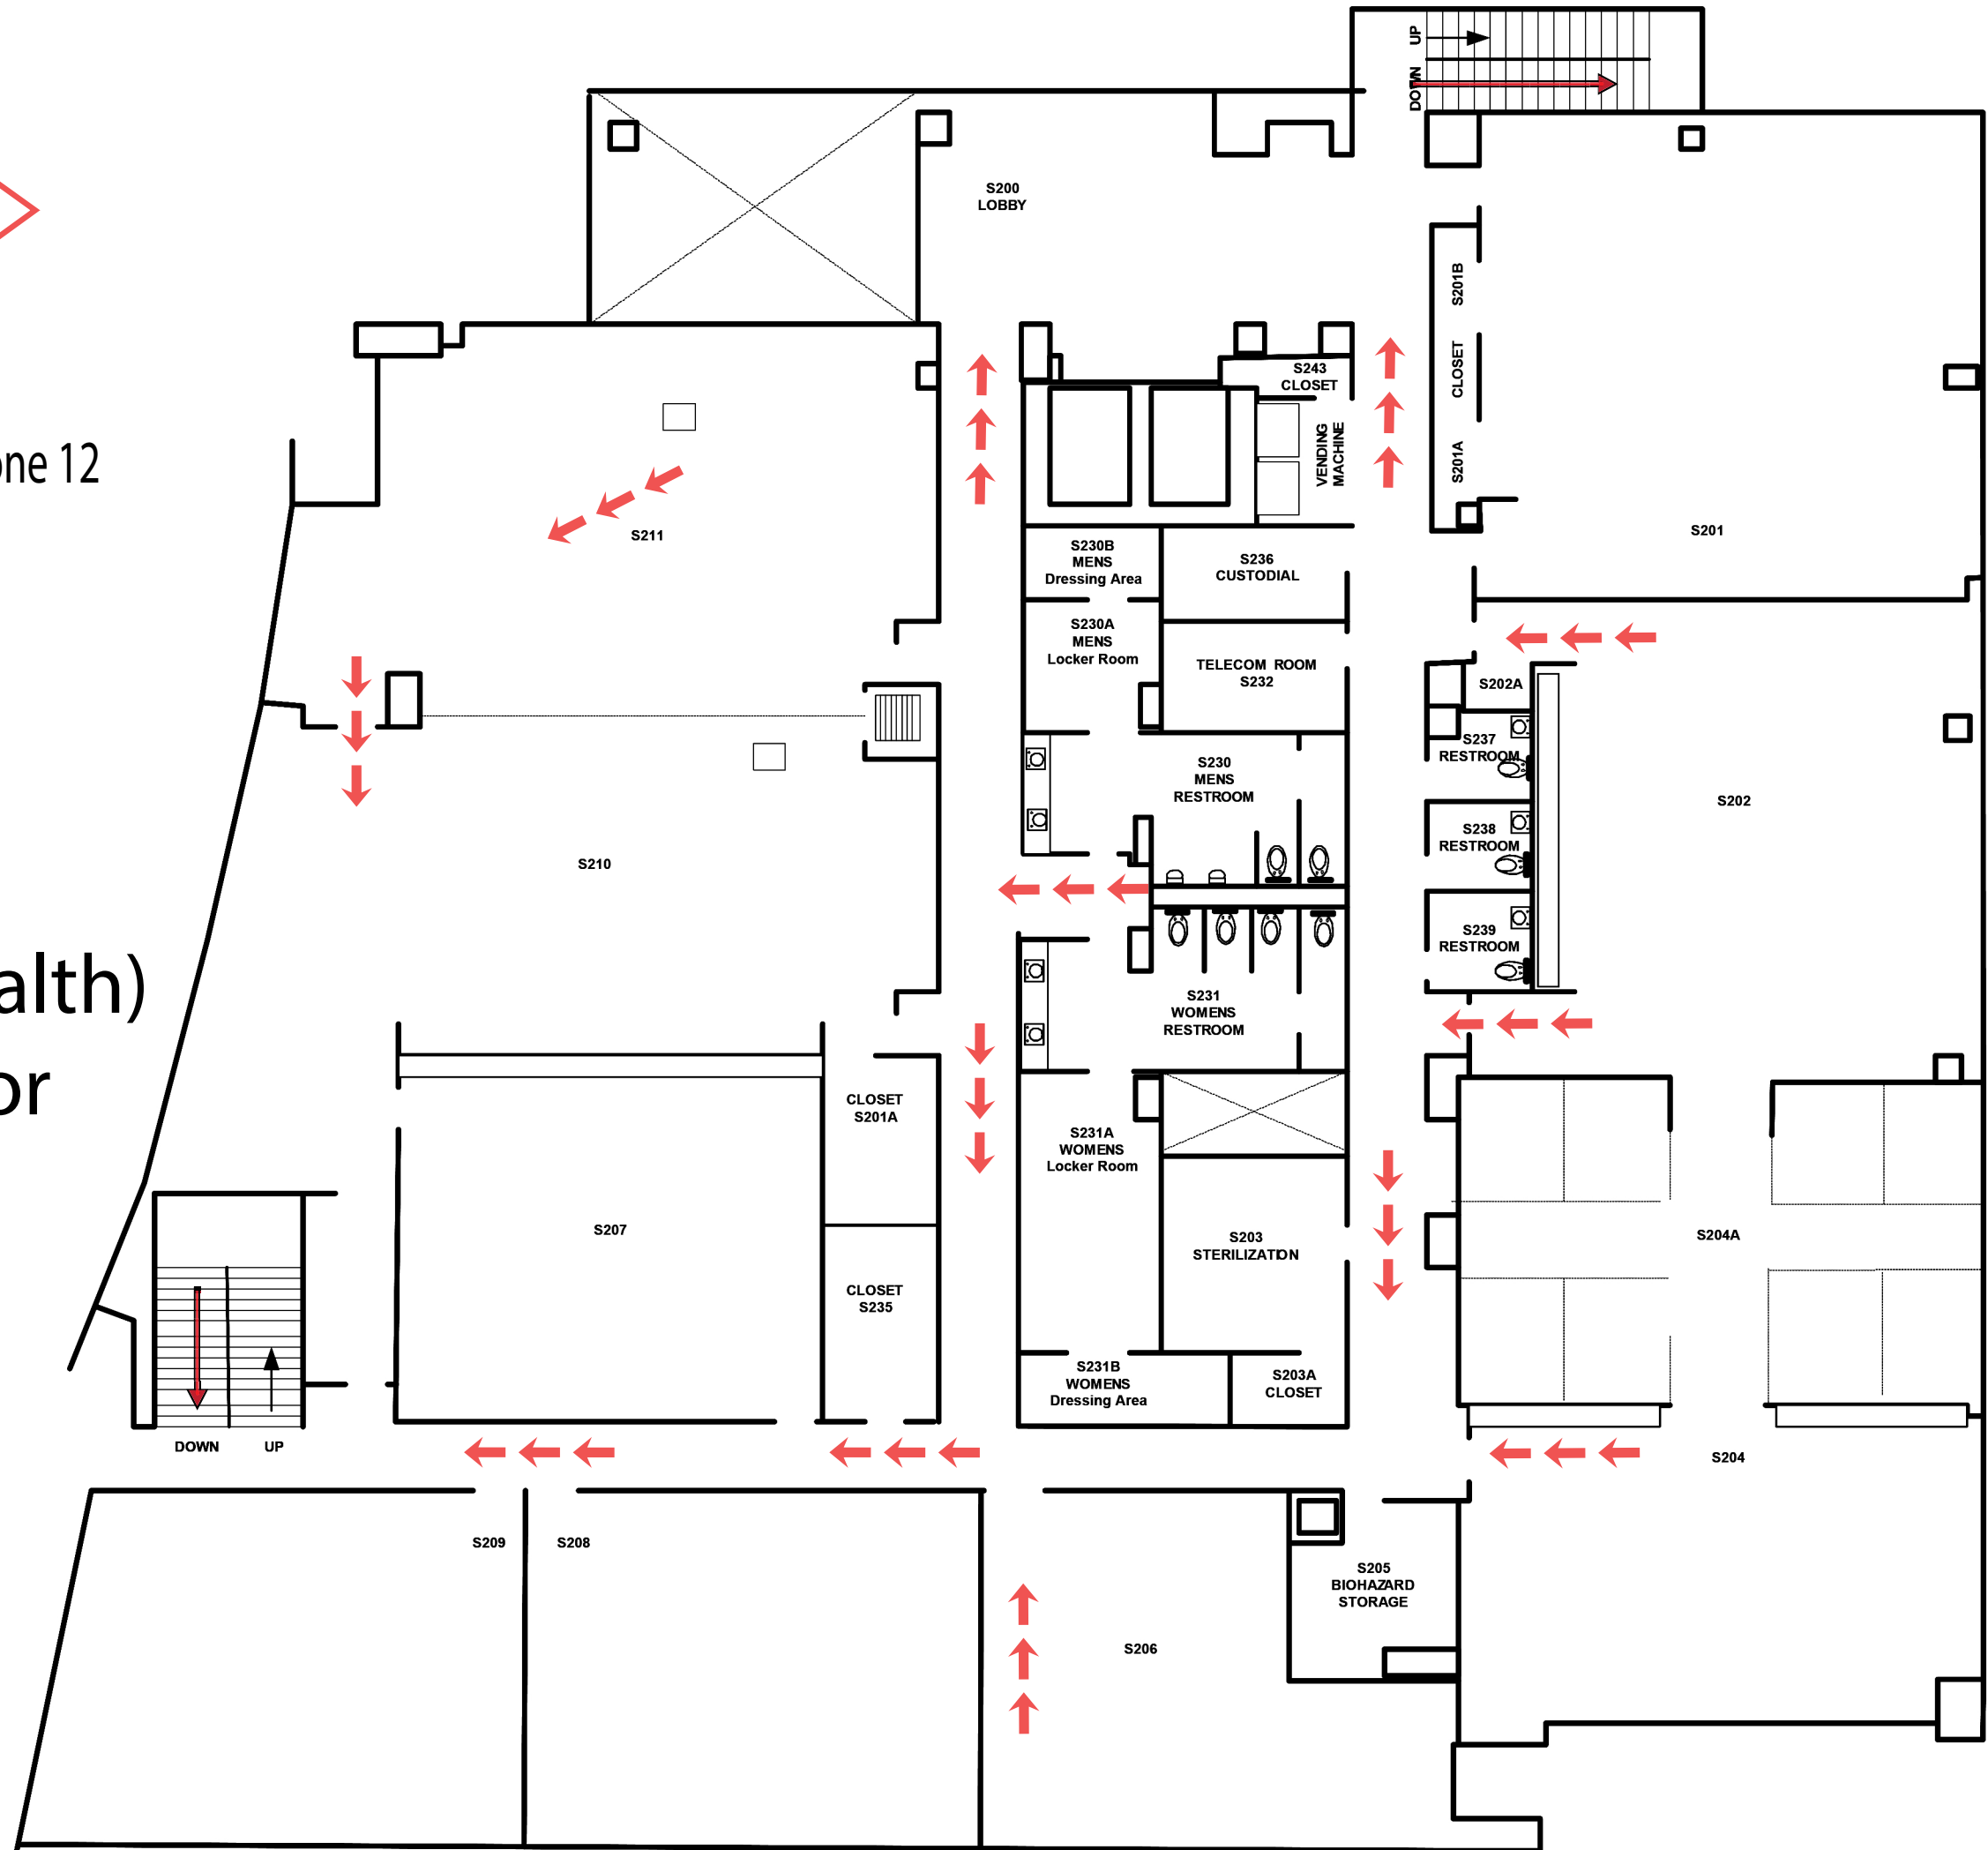

S (Allied Health) Third Floor

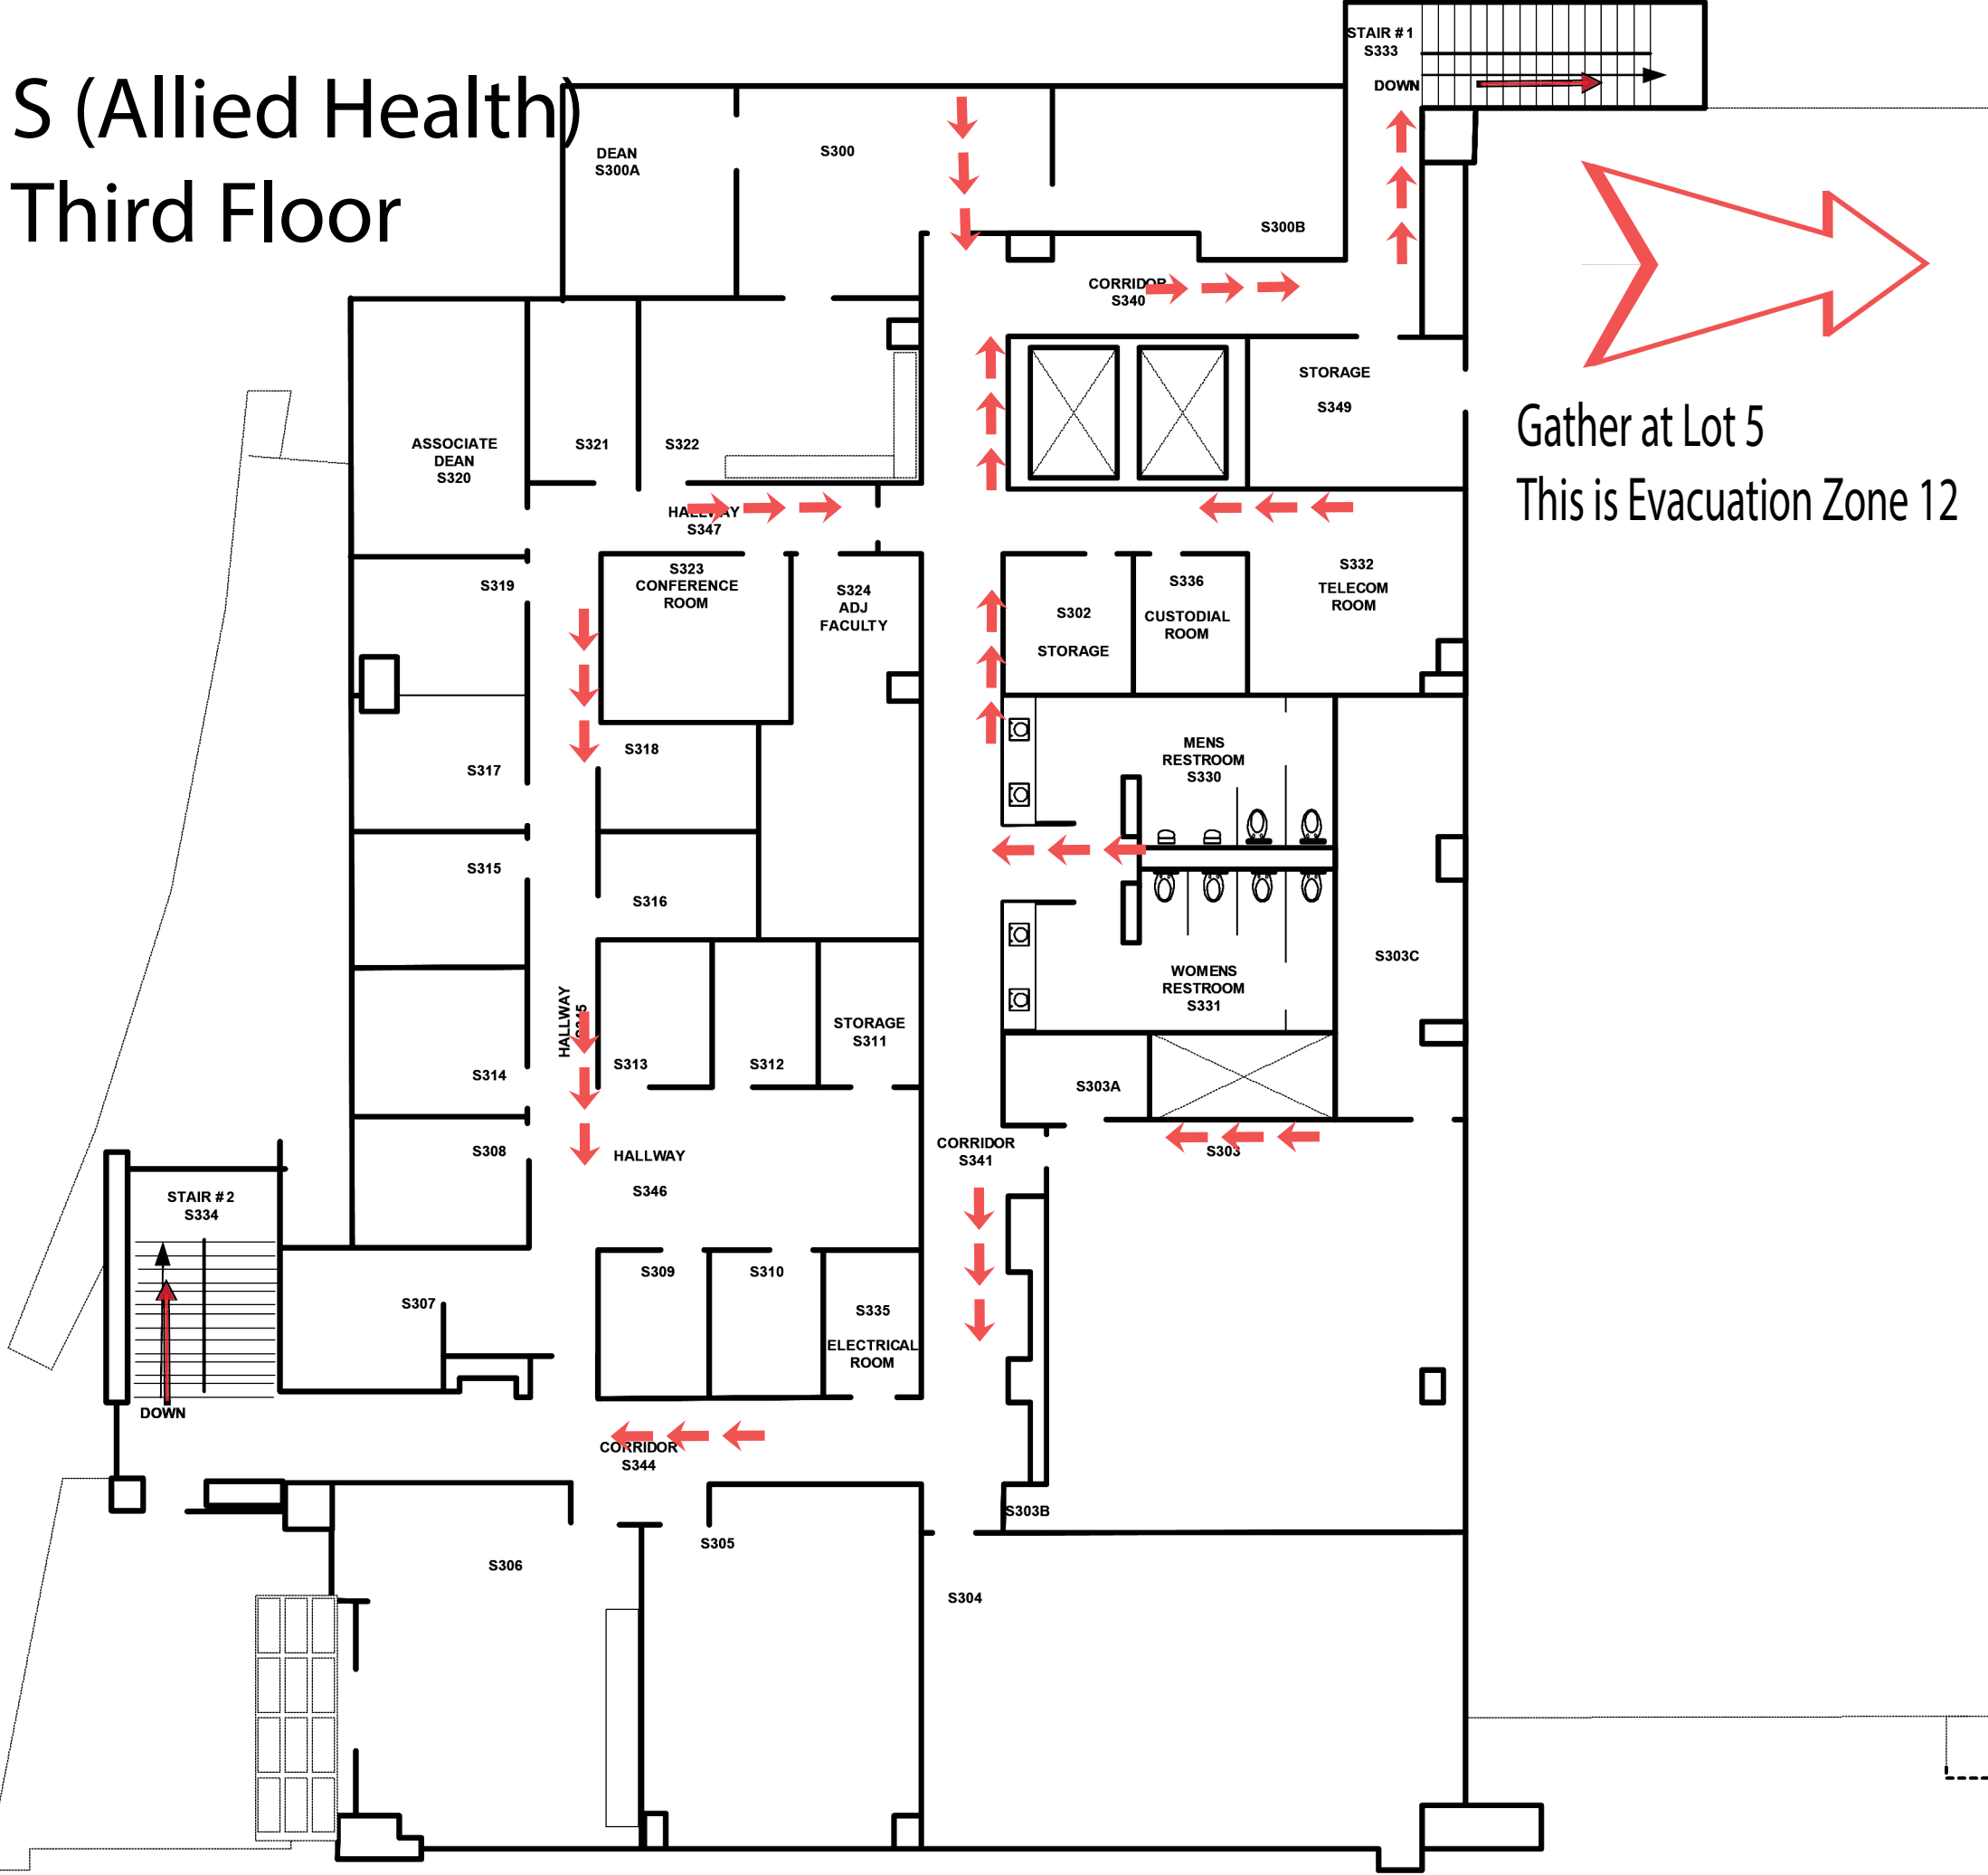

SOCIAL AND BEHAVIORAL SCIENCE

1ST FLOOR



Gather at Upper Field
This is Evacuation Zone 8

MTI

SOCIAL AND BEHAVIORAL SCIENCE

2ND FLOOR



Gather at Upper Field
This is Evacuation Zone 8

SOCIAL AND BEHAVIORAL SCIENCE



3RD FLOOR





U-100 Central Plant


Gather at Upper Field
This is Evacuation Zone 8

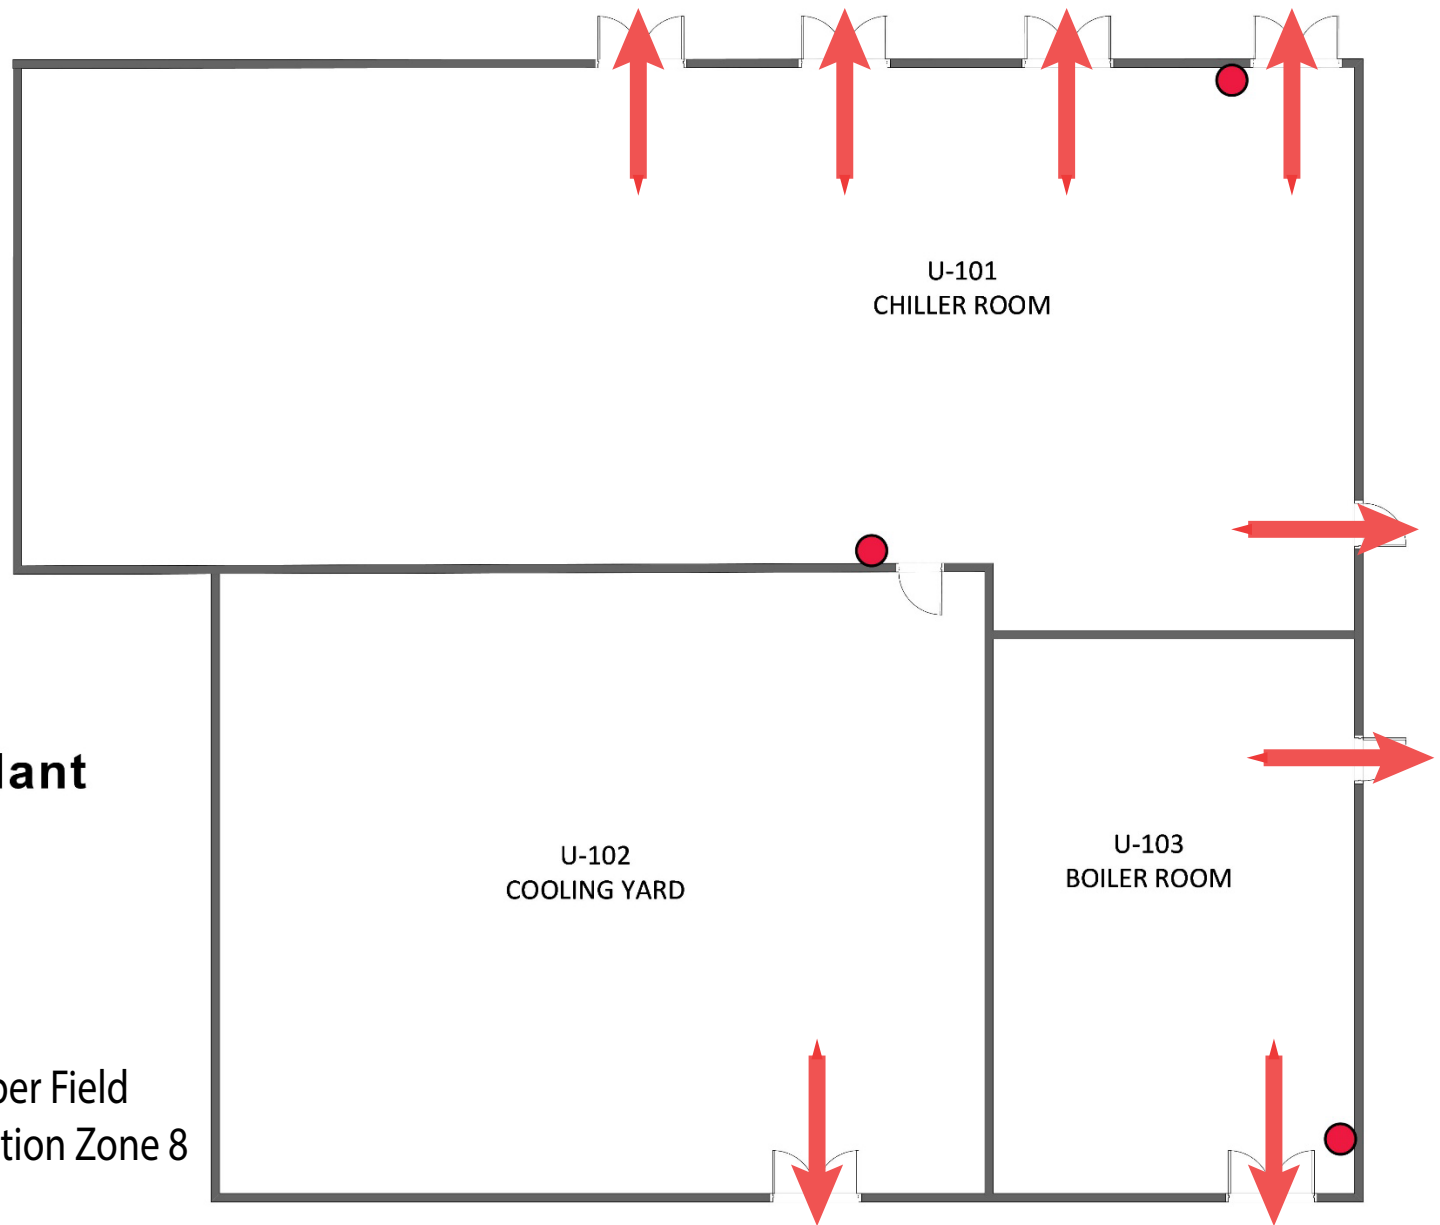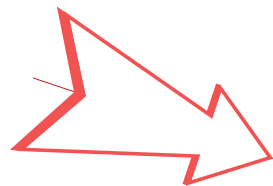




Gather This

GV1

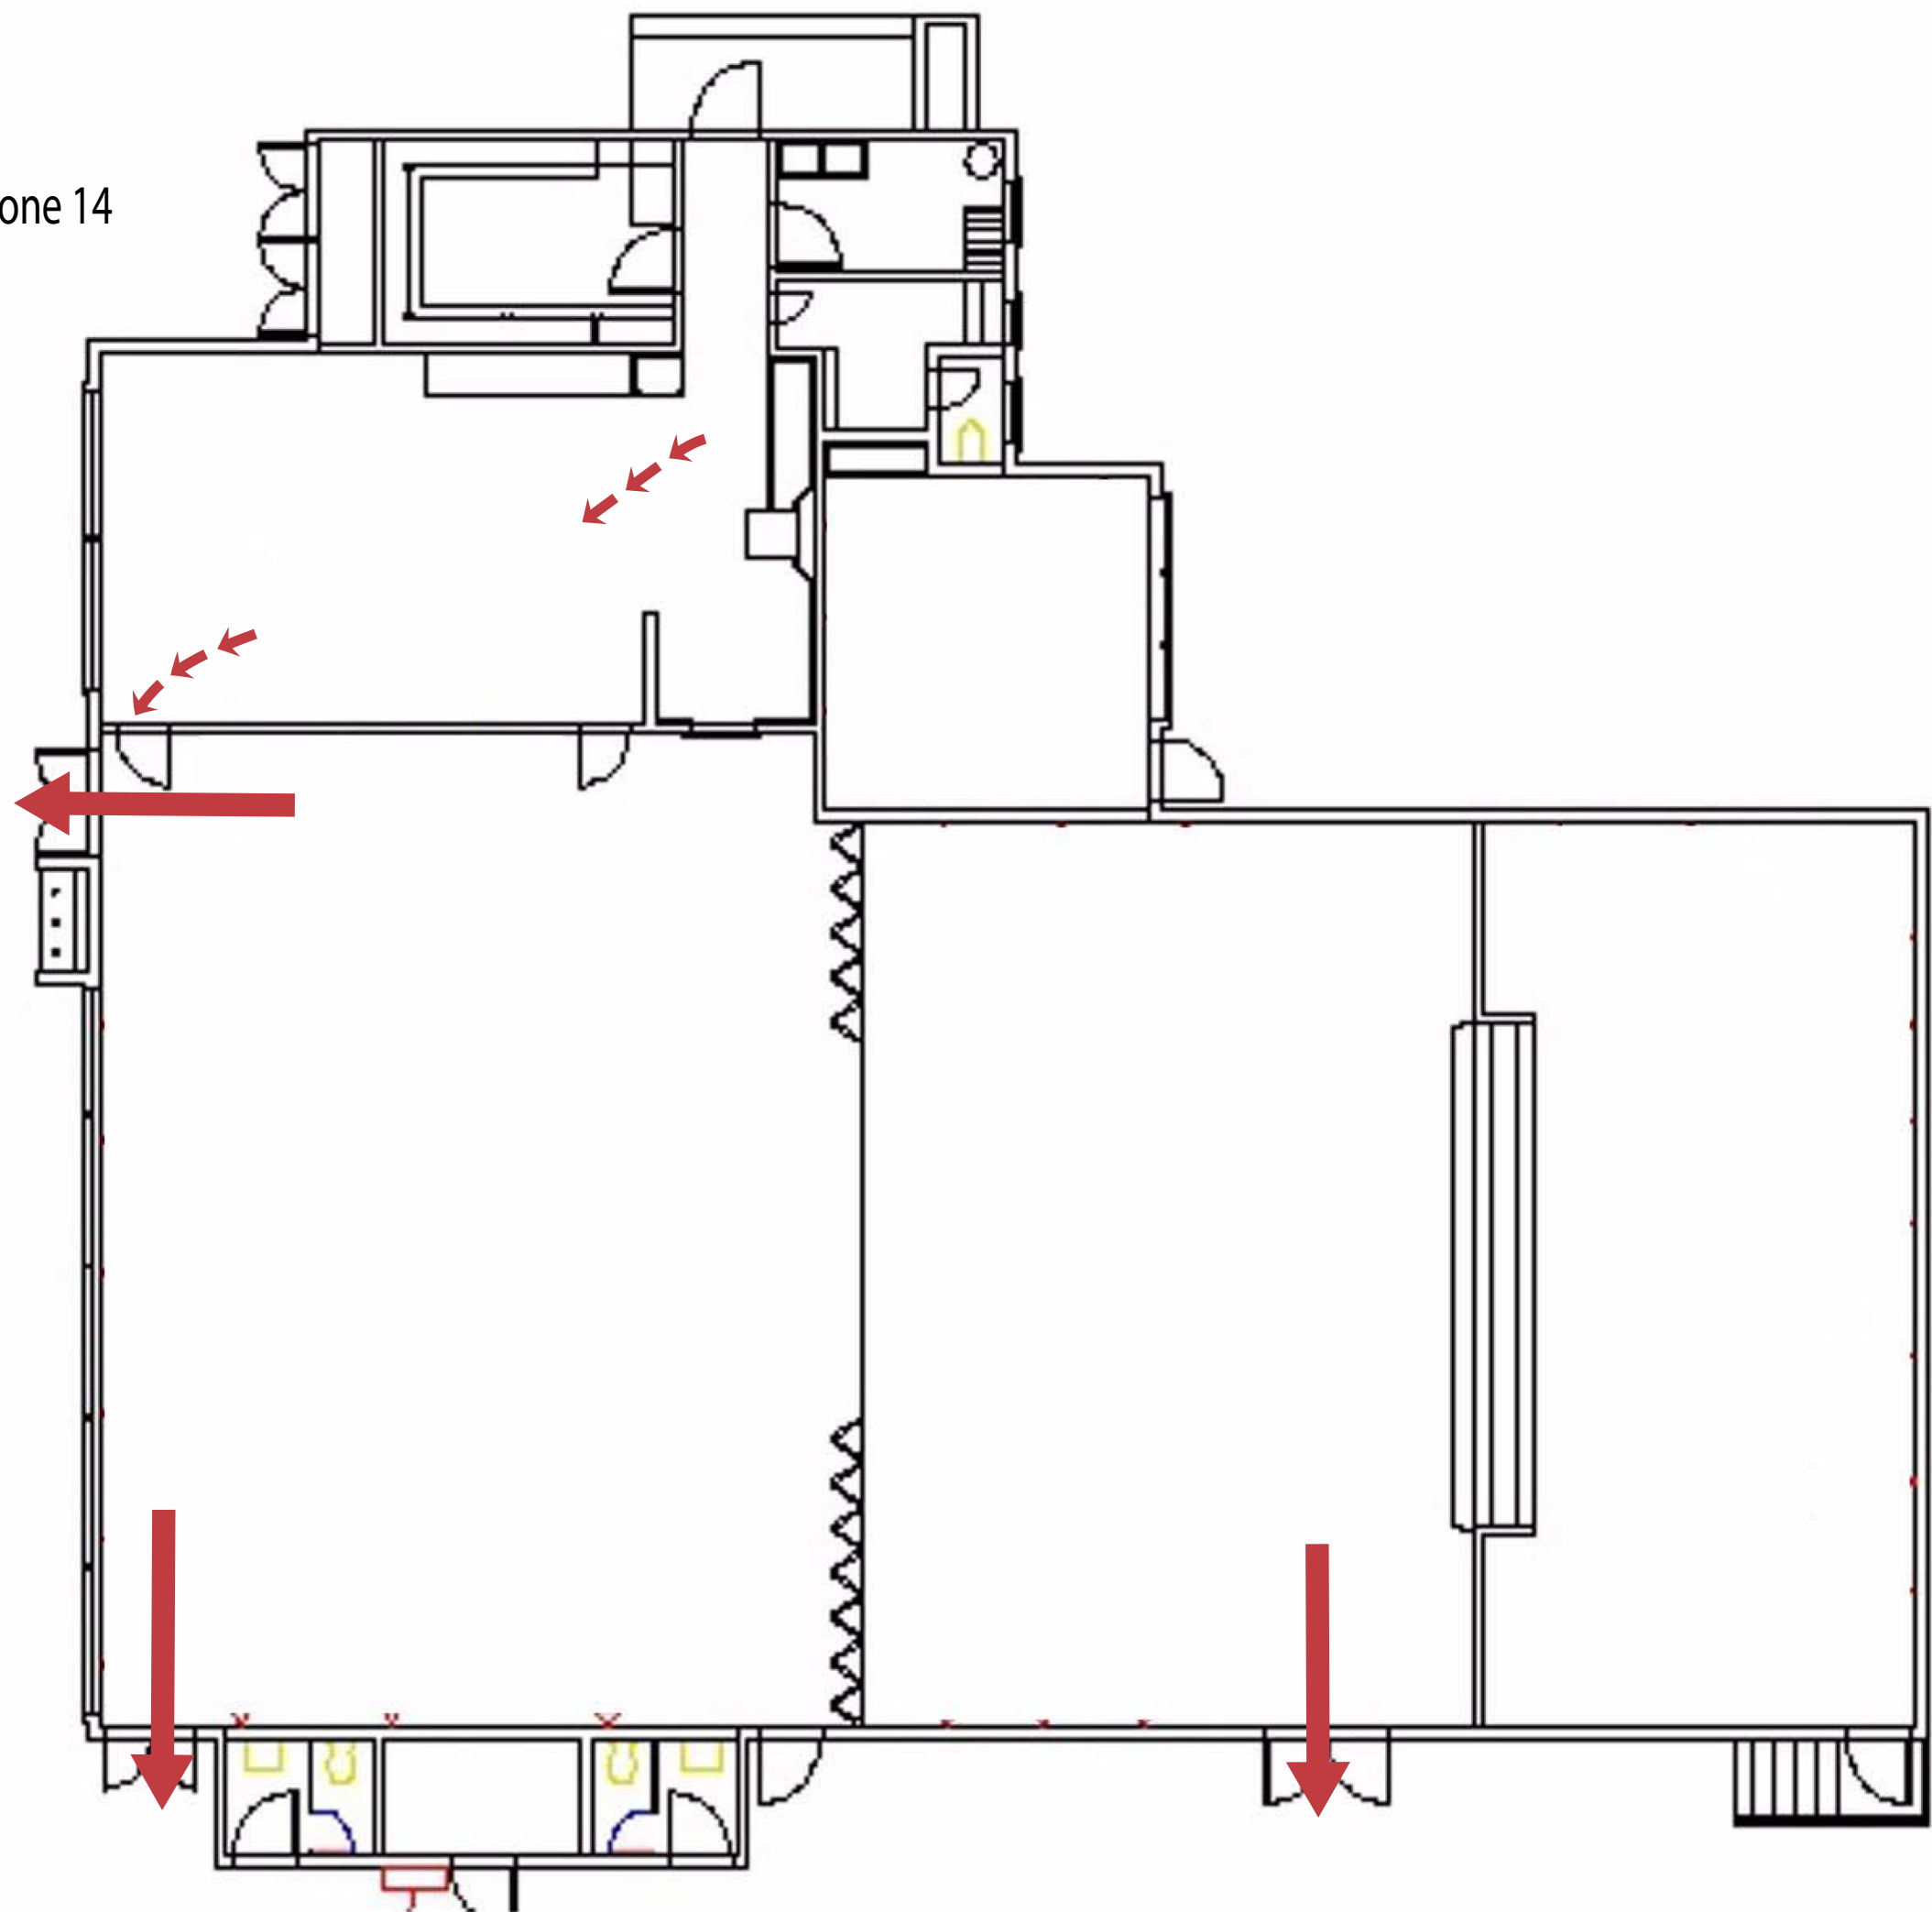


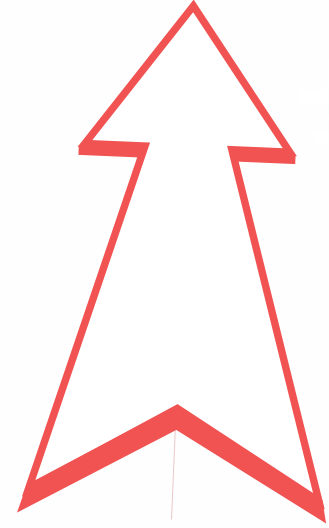


Gather at Lot 2

This is Evacuation Zone 14


Z-200

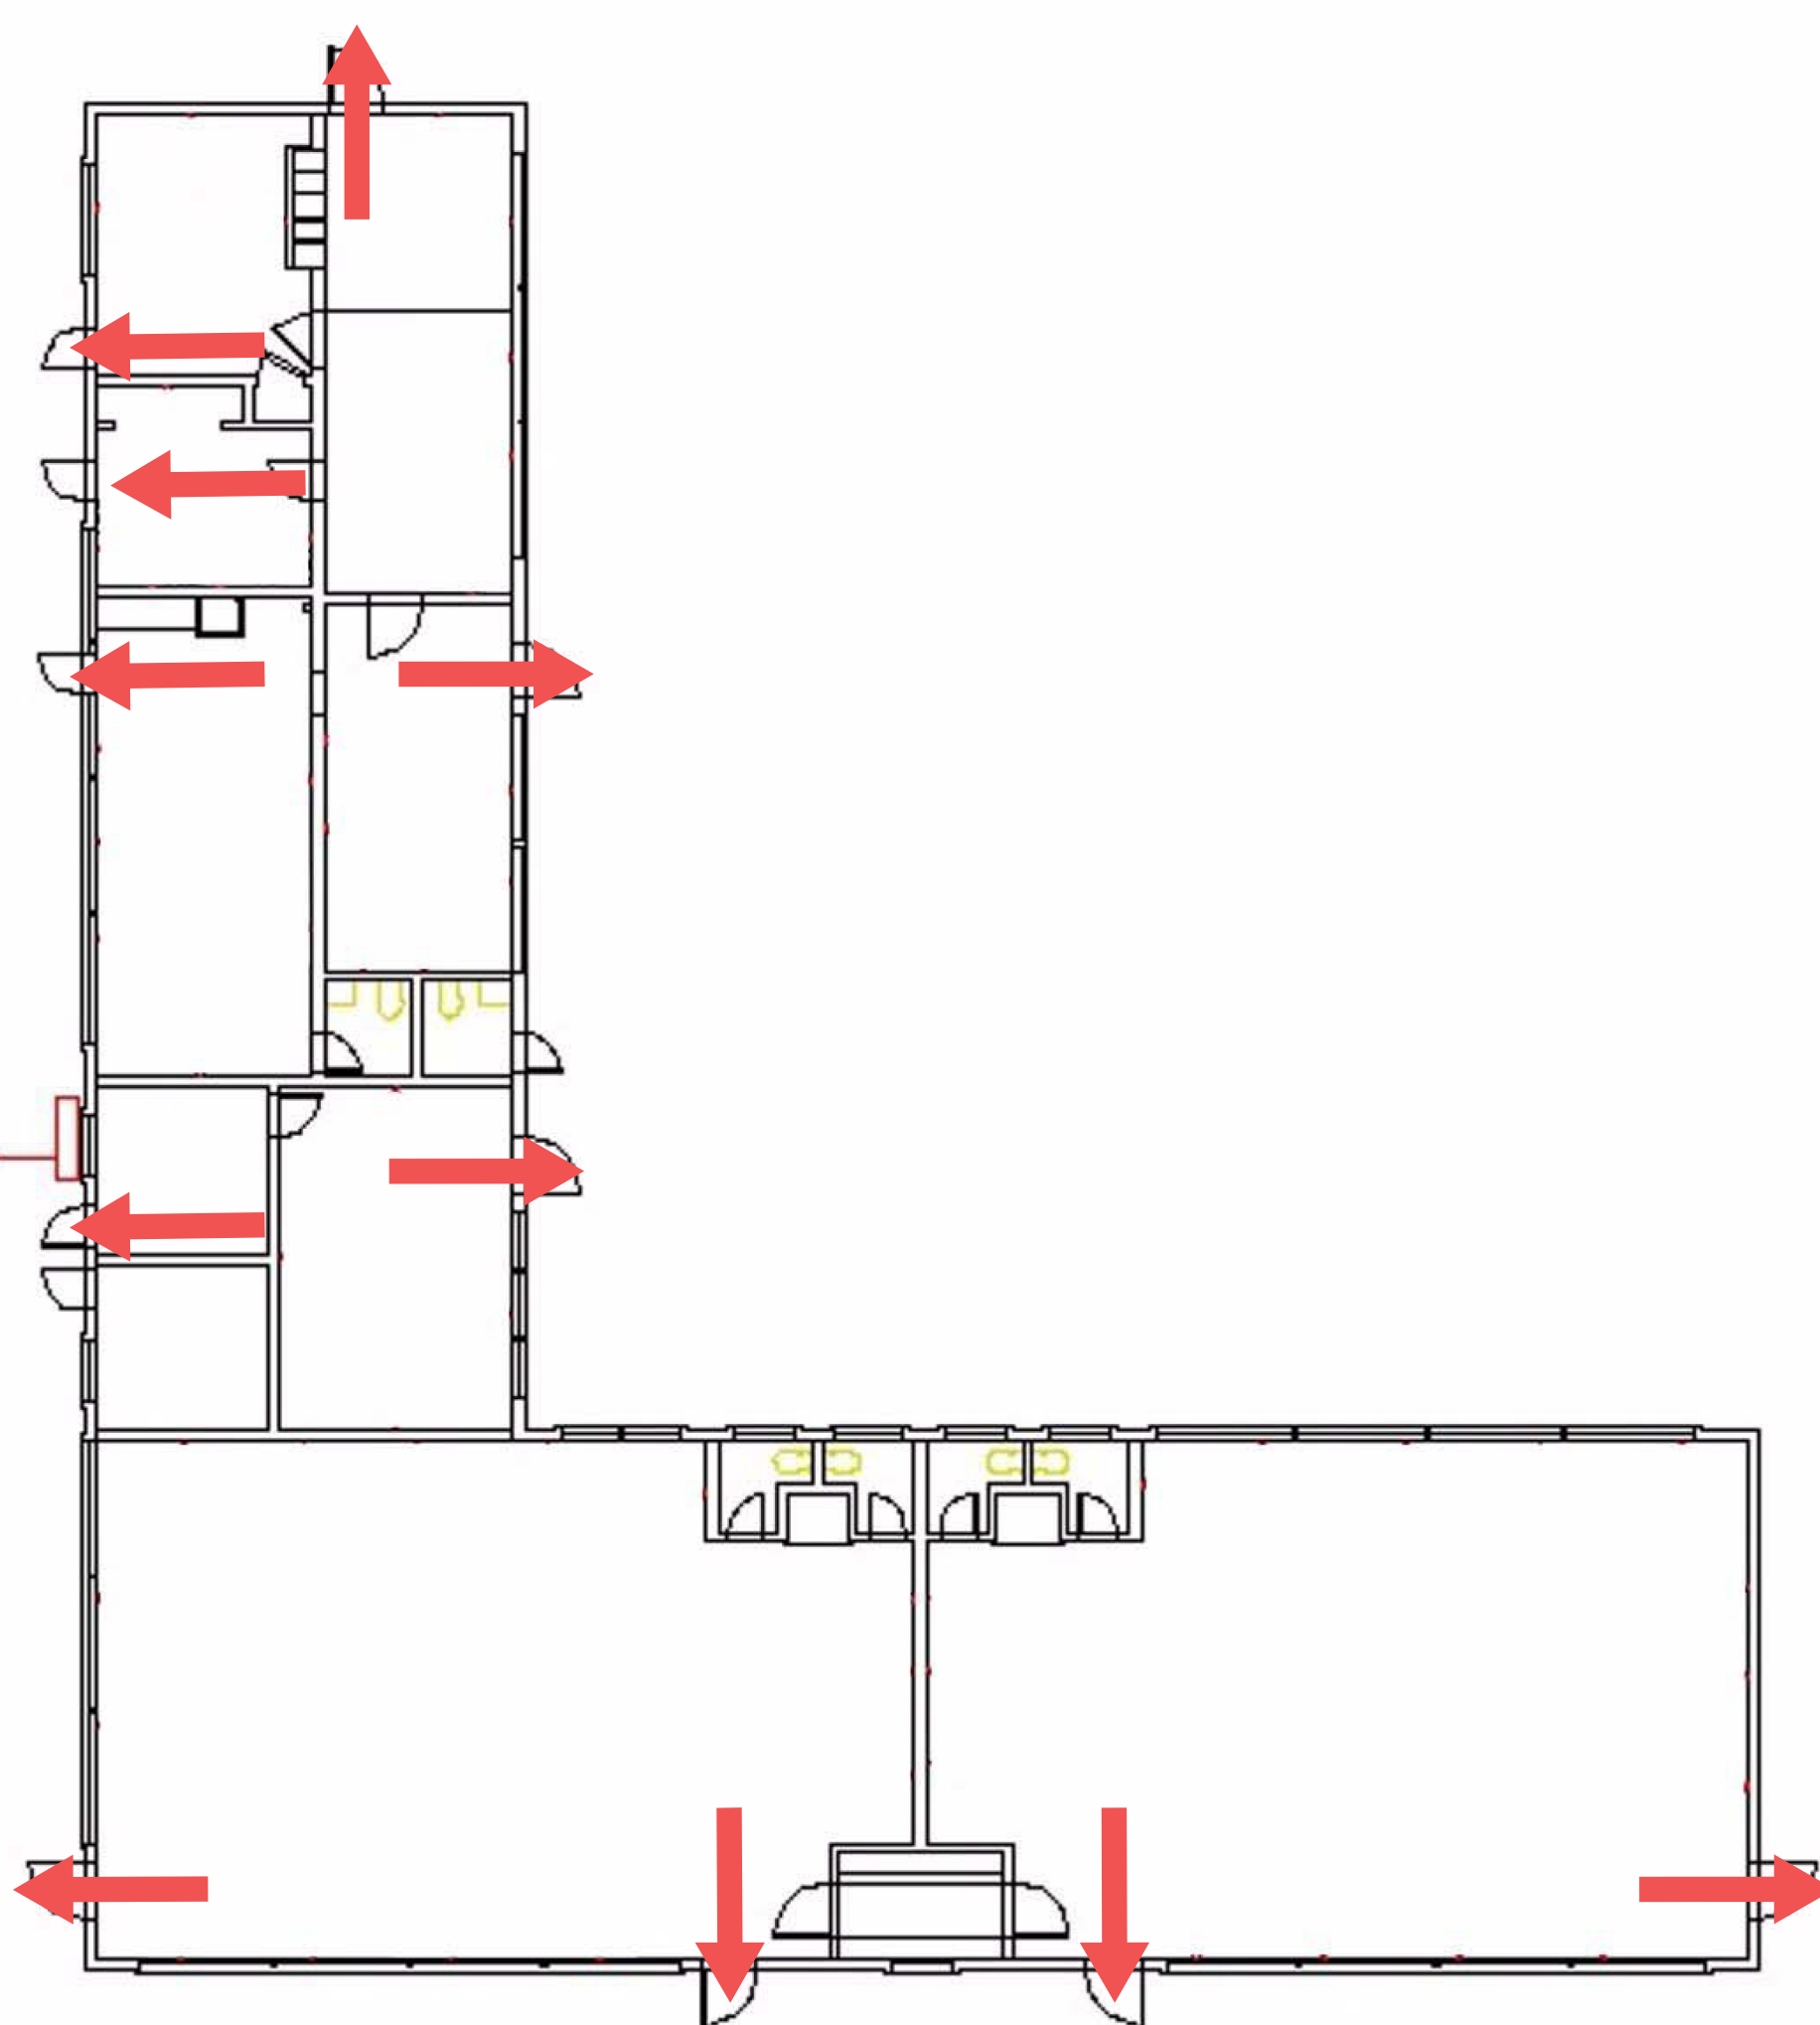


Z300

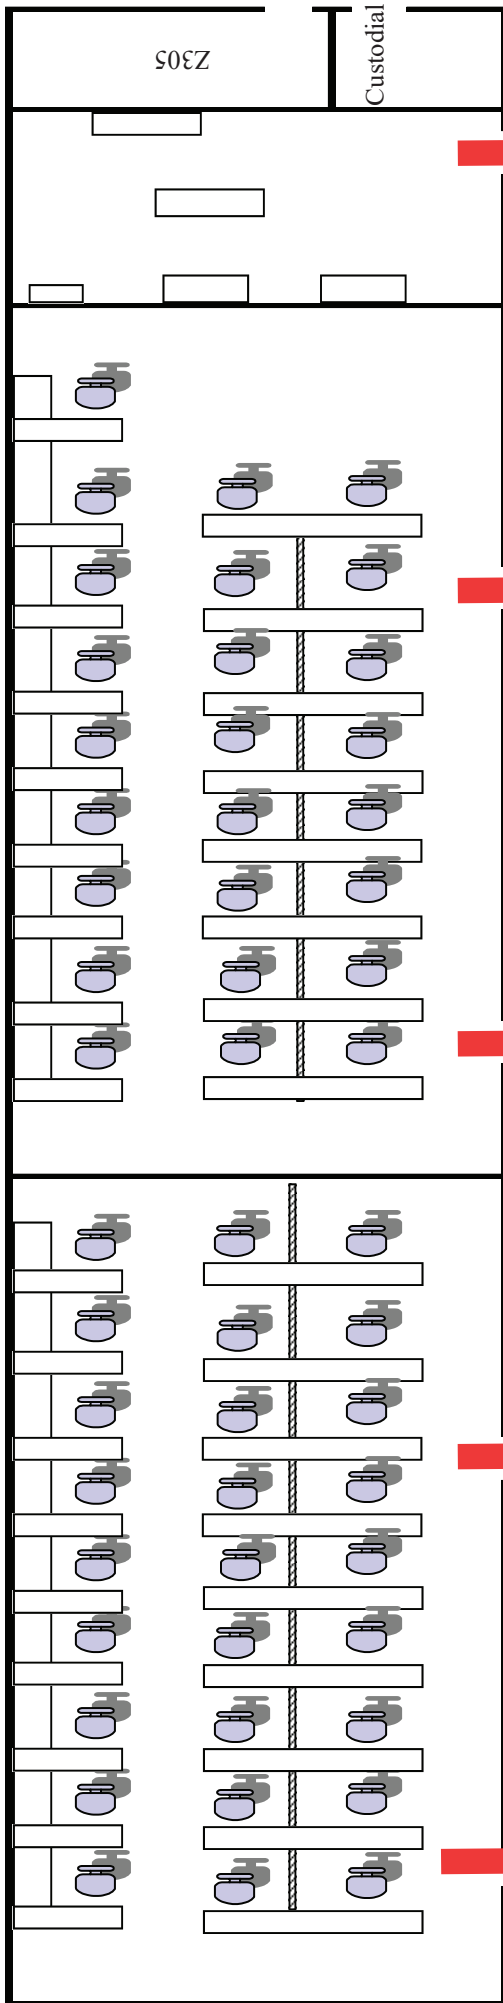


Gather in Lot #2
This is Evacuation Zone 14

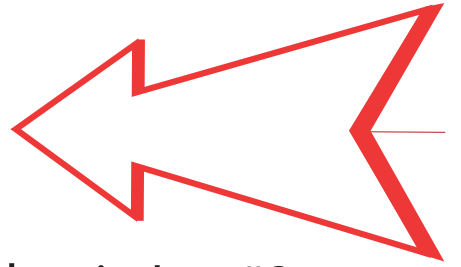

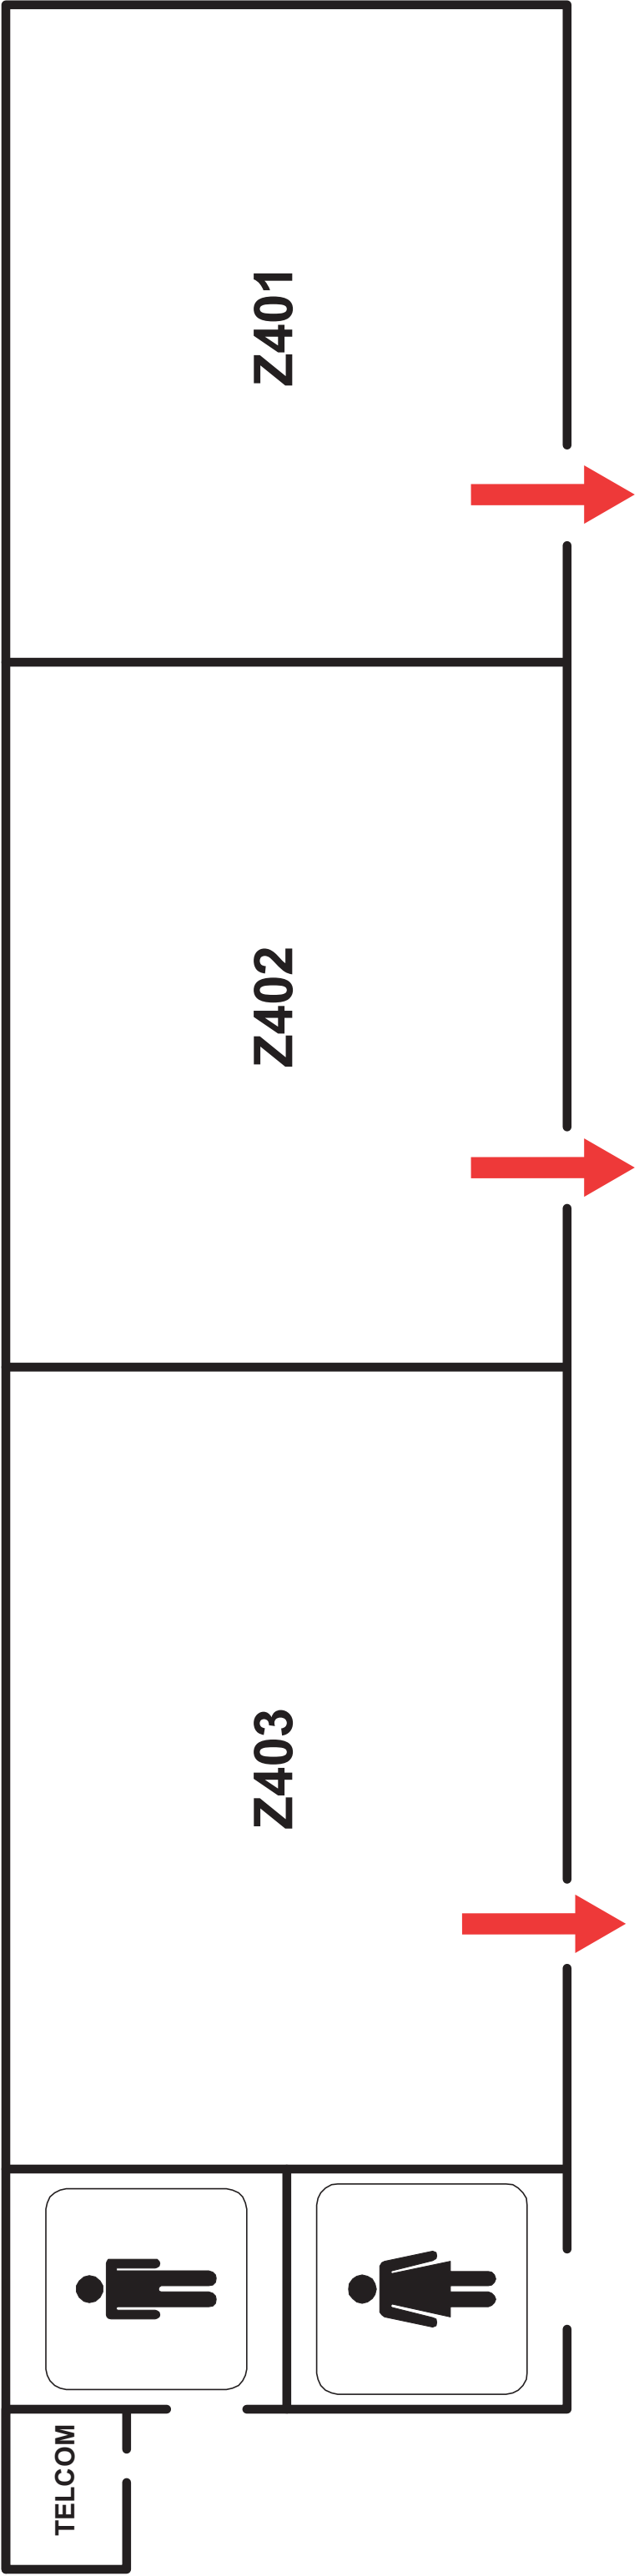

Z400

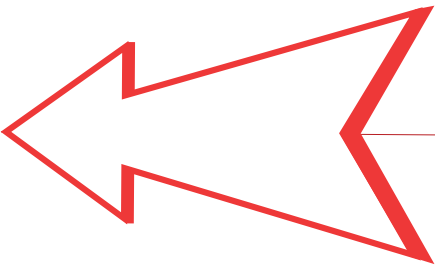

Gather in Lot #2
This is Evacuation Zone 14

Z500


TELCOM

Z503

Z502

Gather in Lot #2
This is Evacuation Zone 14

501

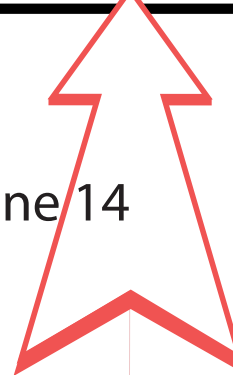

Z600

TELCOM

Z603

Z602

Gather in Lot #2
This is Evacuation Zone 14

Z601

